EXHIBIT "A"

CERTIFICATE OF SURVEY

SECTION 28, TOWNSHIP 140 NORTH, RANGE 29 WEST, CASS COUNTY, MINNESOTA

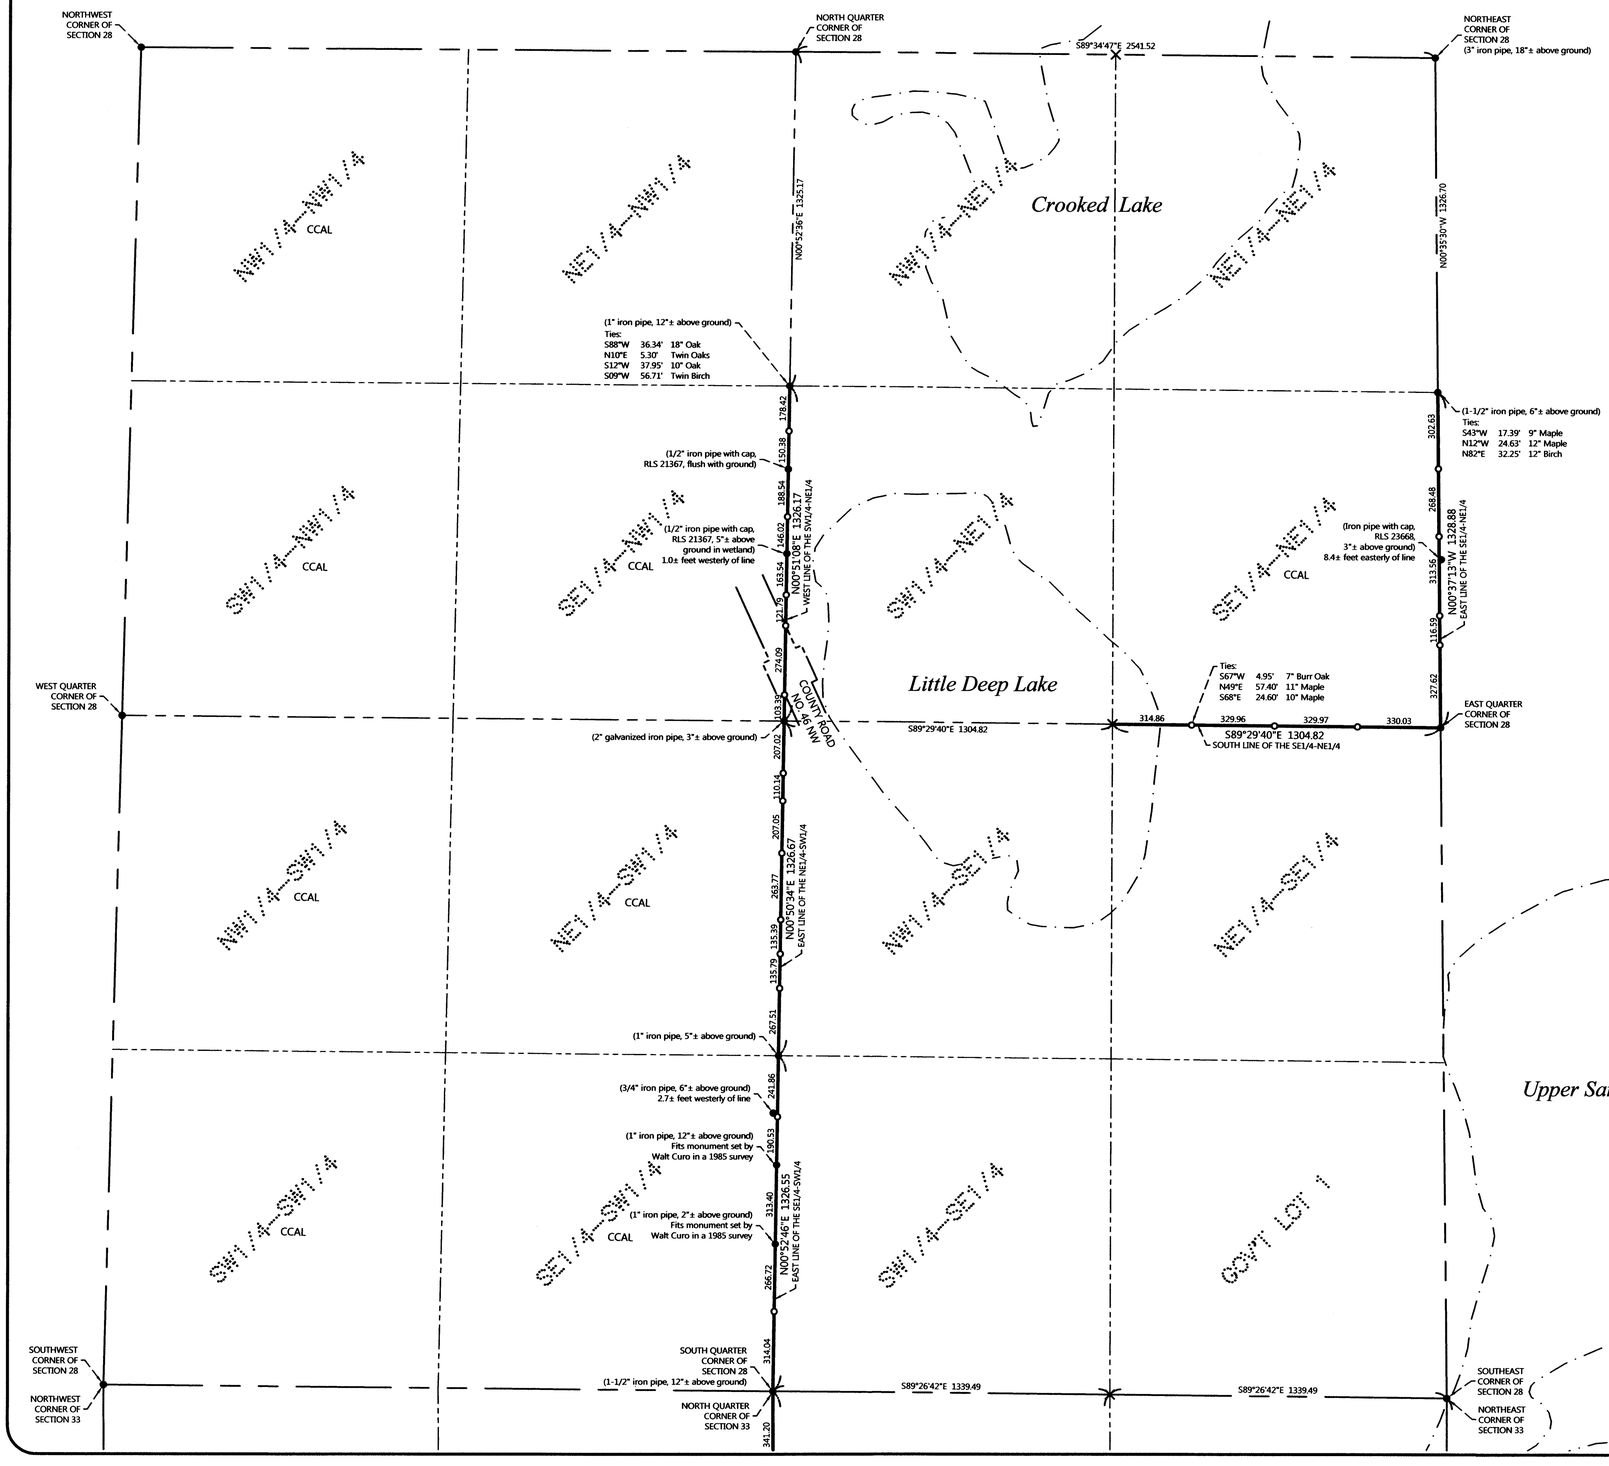

REVISIONS:			
NO	DATE	DESCRIPTION	BY

I HEREBY CERTIFY THAT THIS SURVEY, PLAN OR REPORT WAS PREPARED BY ME OR UNDER MY DIRECT SUPERVISION AND THAT I AM A DULY LICENSED LAND SURVEYOR UNDER THE LAWS OF THE STATE OF MINNESOTA.

12/29/14

JOSHUA M. DICKERSON — LIC. NO. 47544

NORTHERN LAND SURVEYING & CONSULTING, INC.
P.O. Box 292, Walker, MN. 56484
Phone: 218-547-1286, Fax: 218-547-2272
web: www.nlsc.us.com

CERTIFICATE OF SURVEY
Cass County Land Department Attn: Josh Stevenson
P.O. Box 25
Backus, MN 56435

JOB NO. 14-036
DATE: 12-29-2014

SHEET NO.
1 OF 3