CERTIFICATE OF SURVEY

PART OF BLOCK 5, END O' THE TRAIL,,
SECTION 11, TOWNSHIP 140 NORTH, RANGE 29 WEST,
CASS COUNTY, MINNESOTA

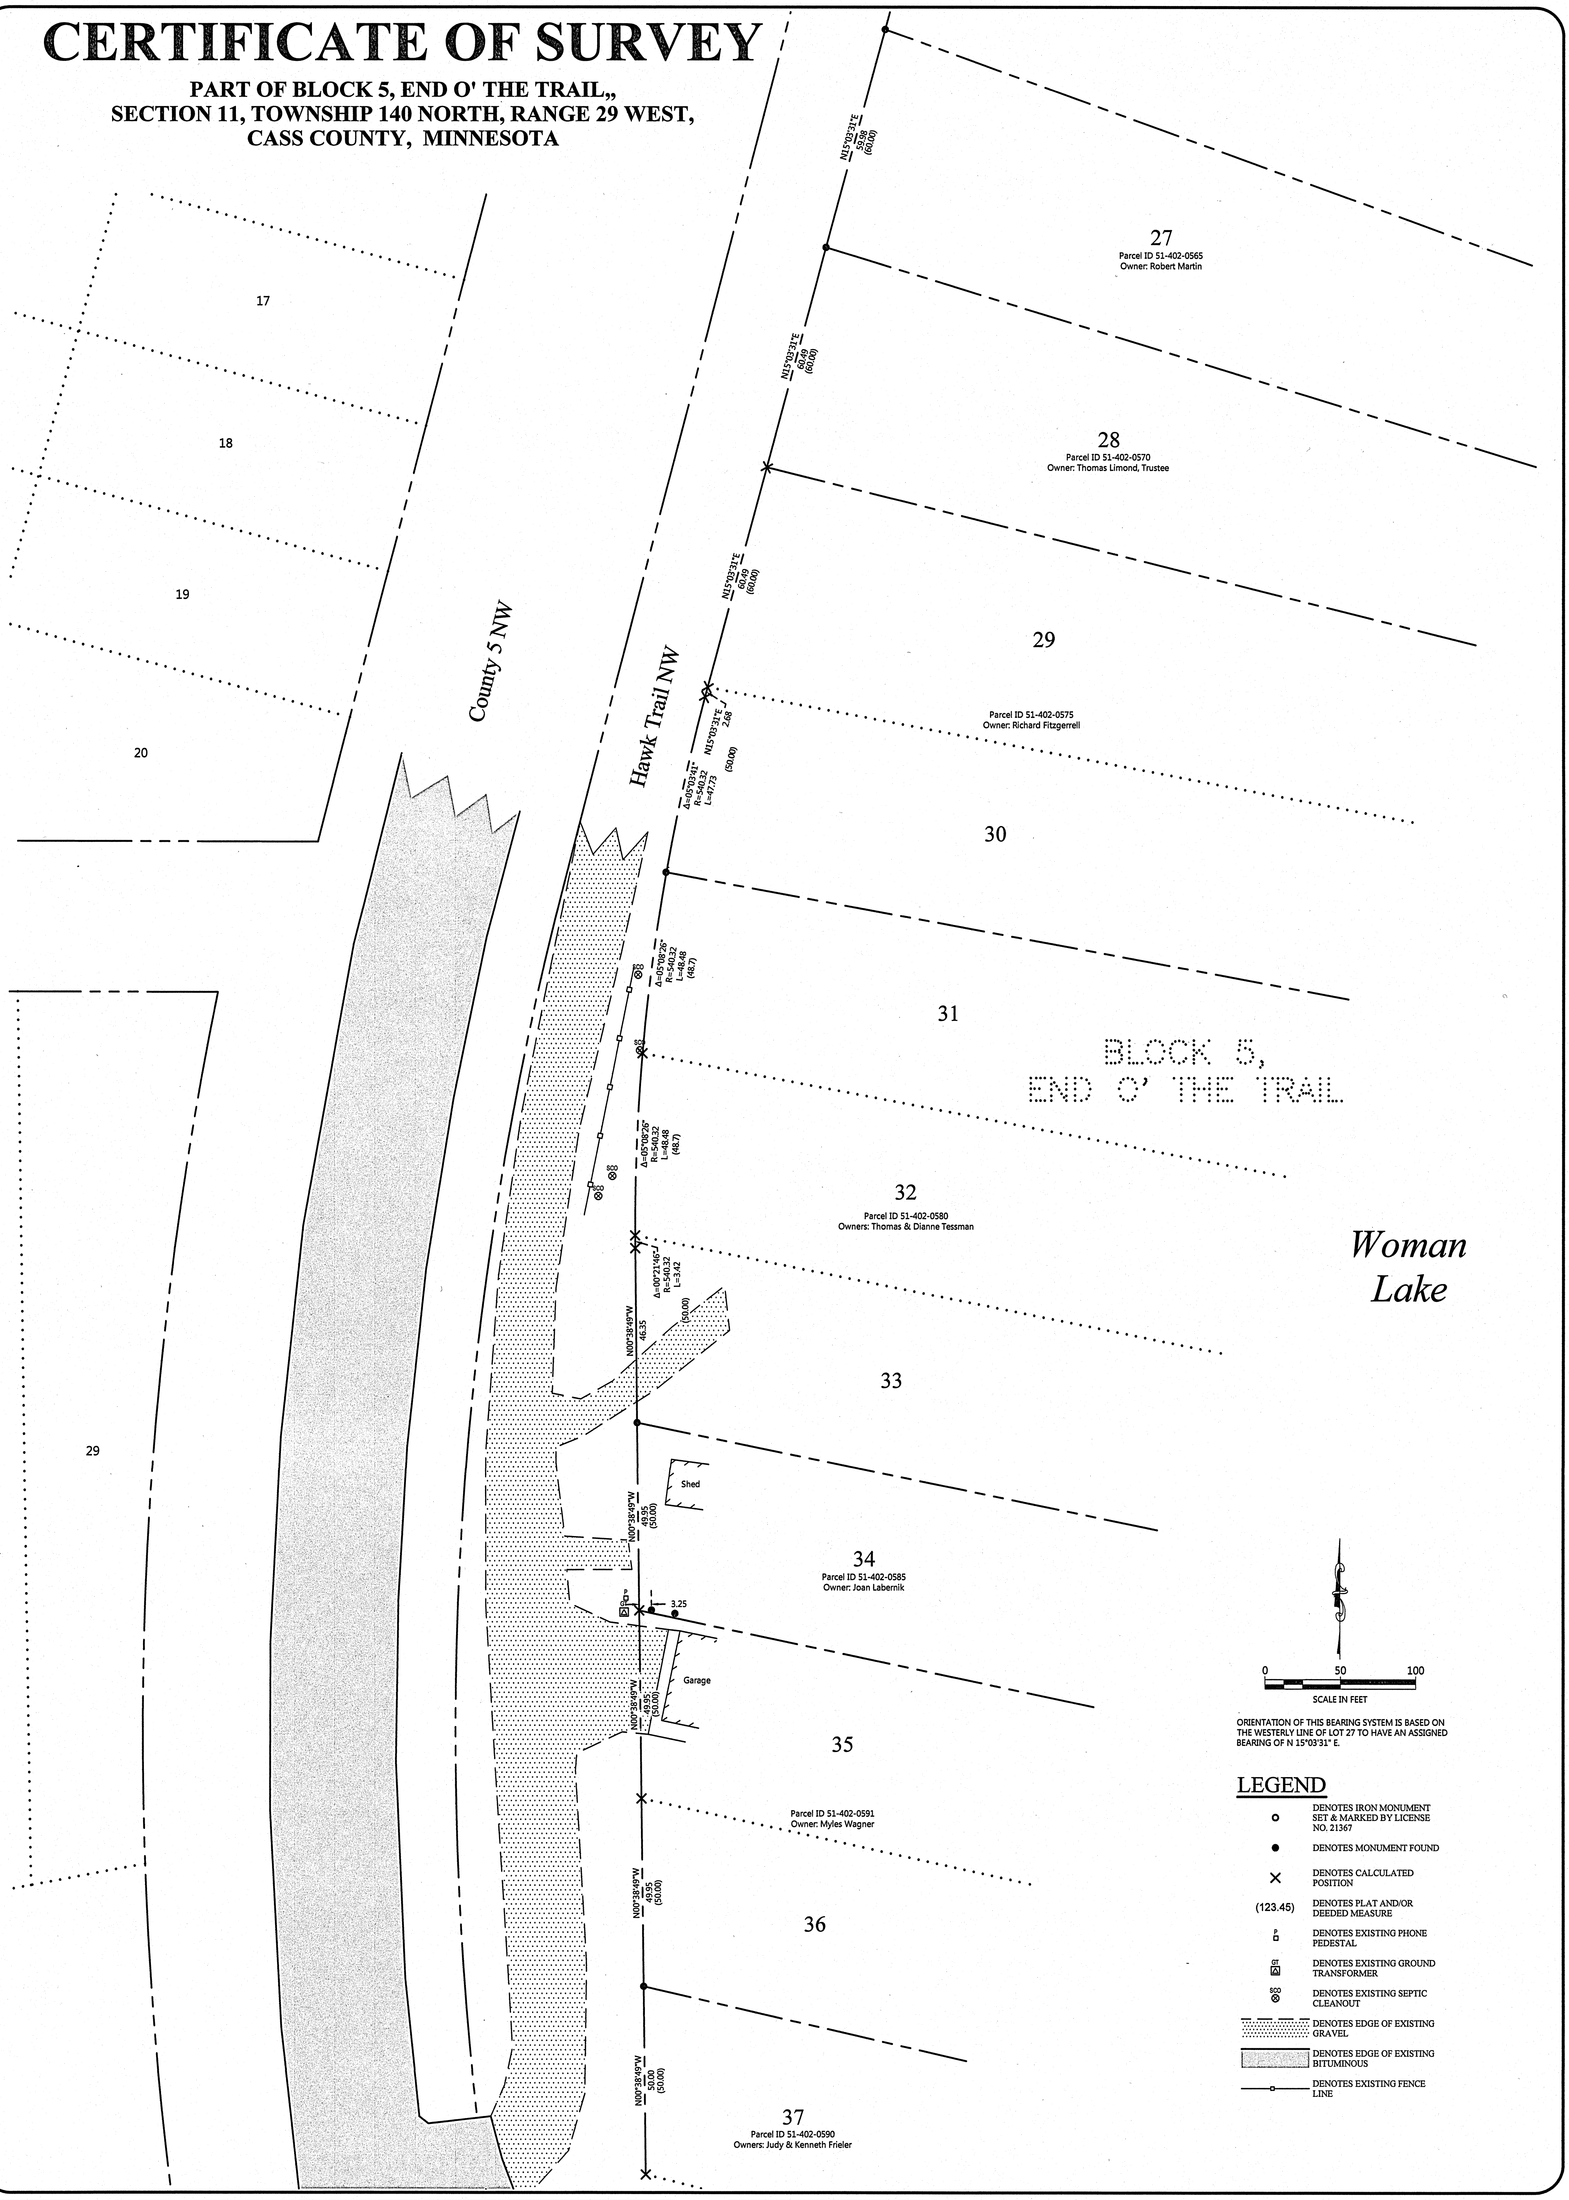

ORIENTATION OF THIS BEARING SYSTEM IS BASED ON THE WESTERLY LINE OF LOT 27 TO HAVE AN ASSIGNED BEARING OF N 15°03'31" E.

LEGEND

- DENOTES IRON MONUMENT SET & MARKED BY LICENSE NO. 21367
- DENOTES MONUMENT FOUND
- DENOTES CALCULATED POSITION
- (123.45) DENOTES PLAT AND/OR DEEDED MEASURE
- DENOTES EXISTING PHONE PEDESTAL
- DENOTES EXISTING GROUND TRANSFORMER
- DENOTES EXISTING SEPTIC CLEANOUT
- DENOTES EDGE OF EXISTING GRAVEL
- DENOTES EDGE OF EXISTING BITUMINOUS
- DENOTES EXISTING FENCE LINE

SHEET NO. 1 OF 1
JOB NO. 14-006
DATE: 08-25-2015

CERTIFICATE OF SURVEY
Woodrow Township, c/o Myles Wagner
4074 Hawk Trail
Hackensack, MN 56452

NORTHERN ENGINEERING & CONSULTING, INC.
P.O. Box 292, Walker, MN, 56484
Phone: 218-547-1296, Fax: 218-547-2272
web: www.neclusa.com

I HEREBY CERTIFY THAT THIS SURVEY, PLAN OR REPORT WAS PREPARED BY ME OR UNDER MY DIRECT SUPERVISION AND THAT I AM A DULY LICENSED LAND SURVEYOR UNDER THE LAWS OF THE STATE OF MINNESOTA.

TERRY L. FREEMAN — LIC. NO. 21367 — 8/25/15

REVISIONS:			
NO.	DATE	DESCRIPTION	BY