CERTIFICATE OF SURVEY

**LOT 32 AND PART OF THE VACTAED STREET, BREEZY POINT AND PART OF GOVERNMENT LOT 5,
SECTION 25, TOWNSHIP 142 NORTH, RANGE 31 WEST,
CASS COUNTY, MINNESOTA**

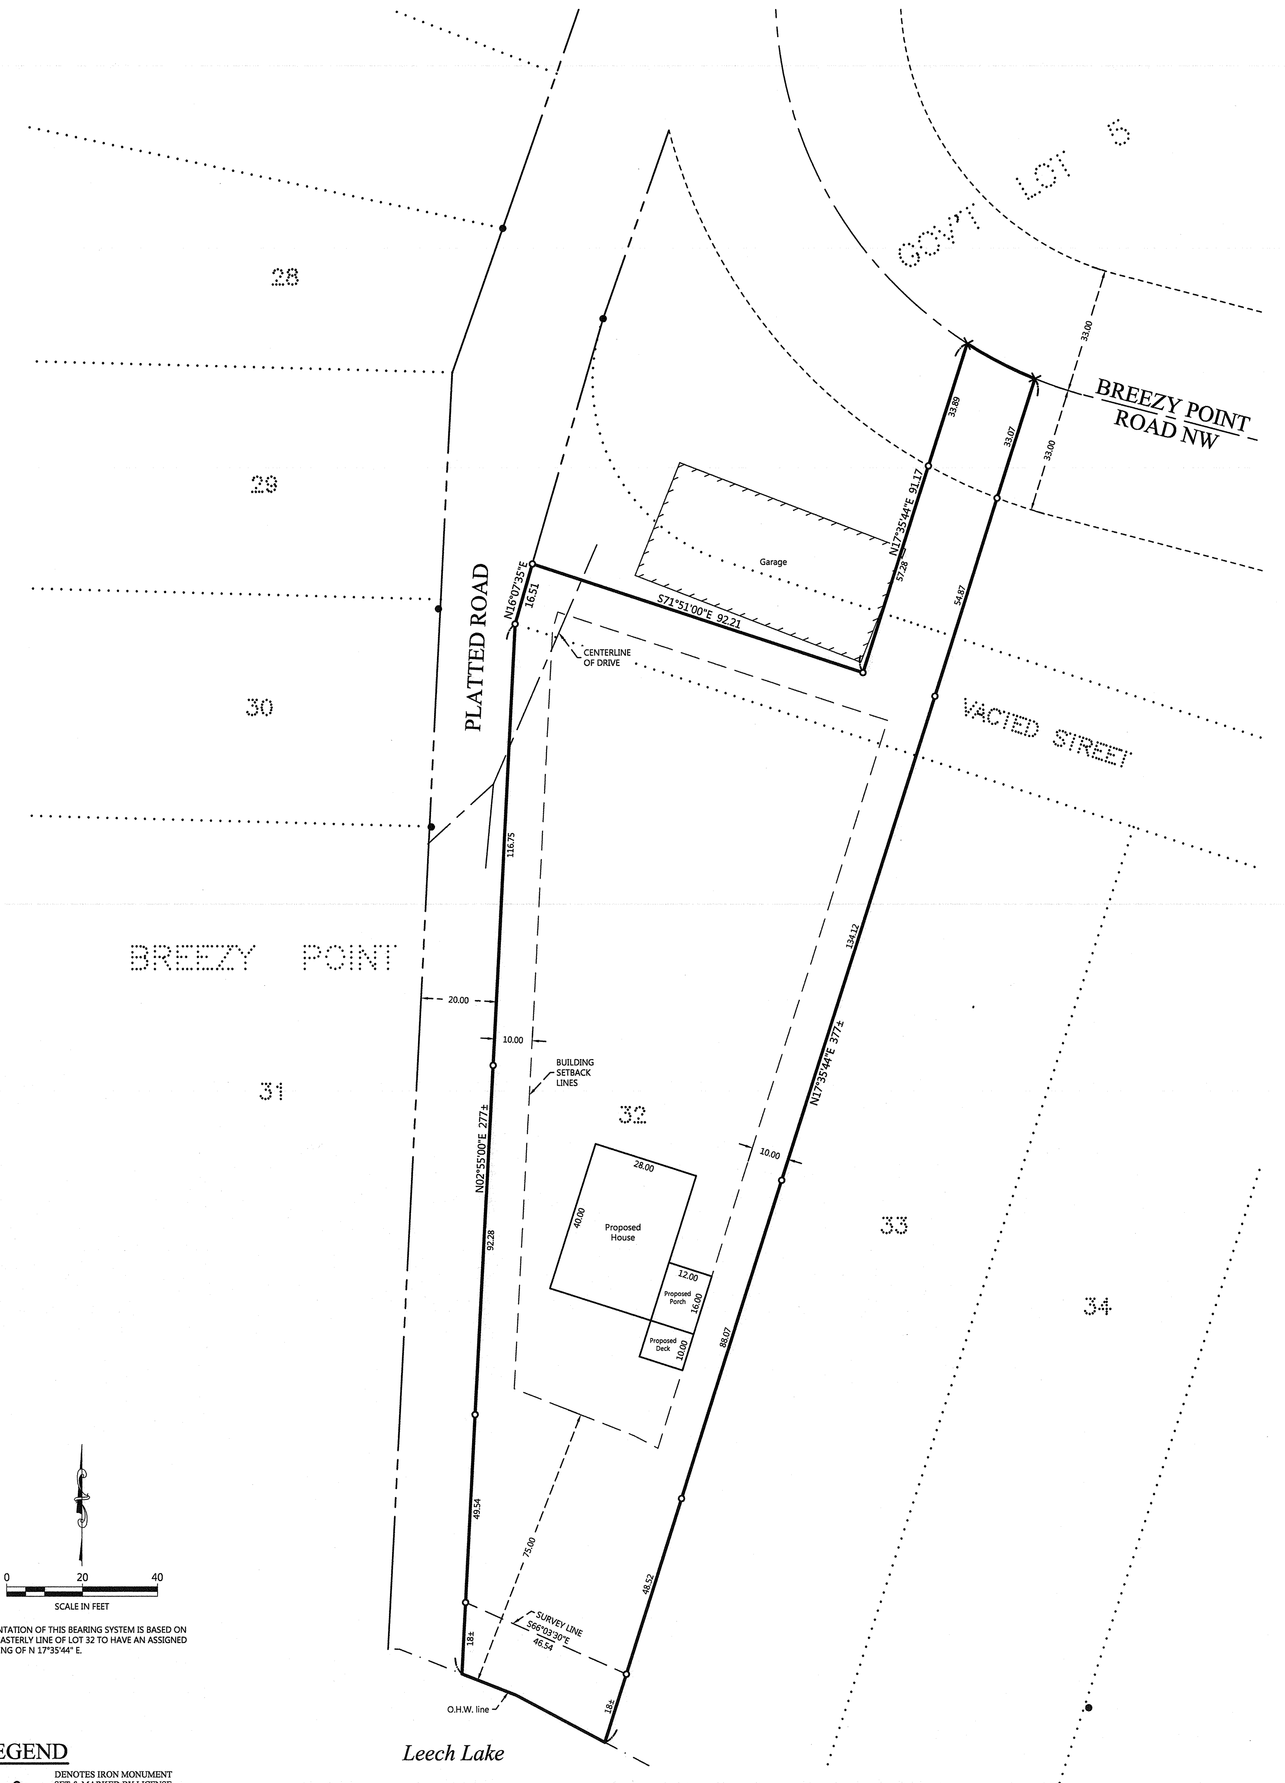

ORIENTATION OF THIS BEARING SYSTEM IS BASED ON THE EASTERLY LINE OF LOT 32 TO HAVE AN ASSIGNED BEARING OF N 17°35'44" E.

LEGEND

- ○ DENOTES IRON MONUMENT SET & MARKED BY LICENSE NO. 47544
- ● DENOTES MONUMENT FOUND
- × DENOTES CALCULATED POSITION

SHEET NO. 1 OF 1

JOB NO. 14-160
DATE: 10-06-2014

CERTIFICATE OF SURVEY
Gretchen Middleton
6725 Leesburg Ct.
Lincoln, NE 68516

NORTHERN ENGINEERING & CONSULTING, INC.
P.O. Box 292, Walker, MN, 56484
Phone: 218-547-1296, Fax: 218-547-2272
web: www.neciusa.com

I HEREBY CERTIFY THAT THIS SURVEY, PLAN OR REPORT WAS PREPARED BY ME OR UNDER MY DIRECT SUPERVISION AND THAT I AM A DULY LICENSED LAND SURVEYOR UNDER THE LAWS OF THE STATE OF MINNESOTA.

TERRY L. FREEMAN — LIC. NO. 21367

REVISIONS:

NO.	DATE	DESCRIPTION	BY
1	10-08-2014	Adjusted Proposed House Location	WAG