CERTIFICATE OF SURVEY

LOT 3, BLOCK 1, WOODPORT,
SECTION 27, TOWNSHIP 142 NORTH, RANGE 30 WEST,
CASS COUNTY, MINNESOTA

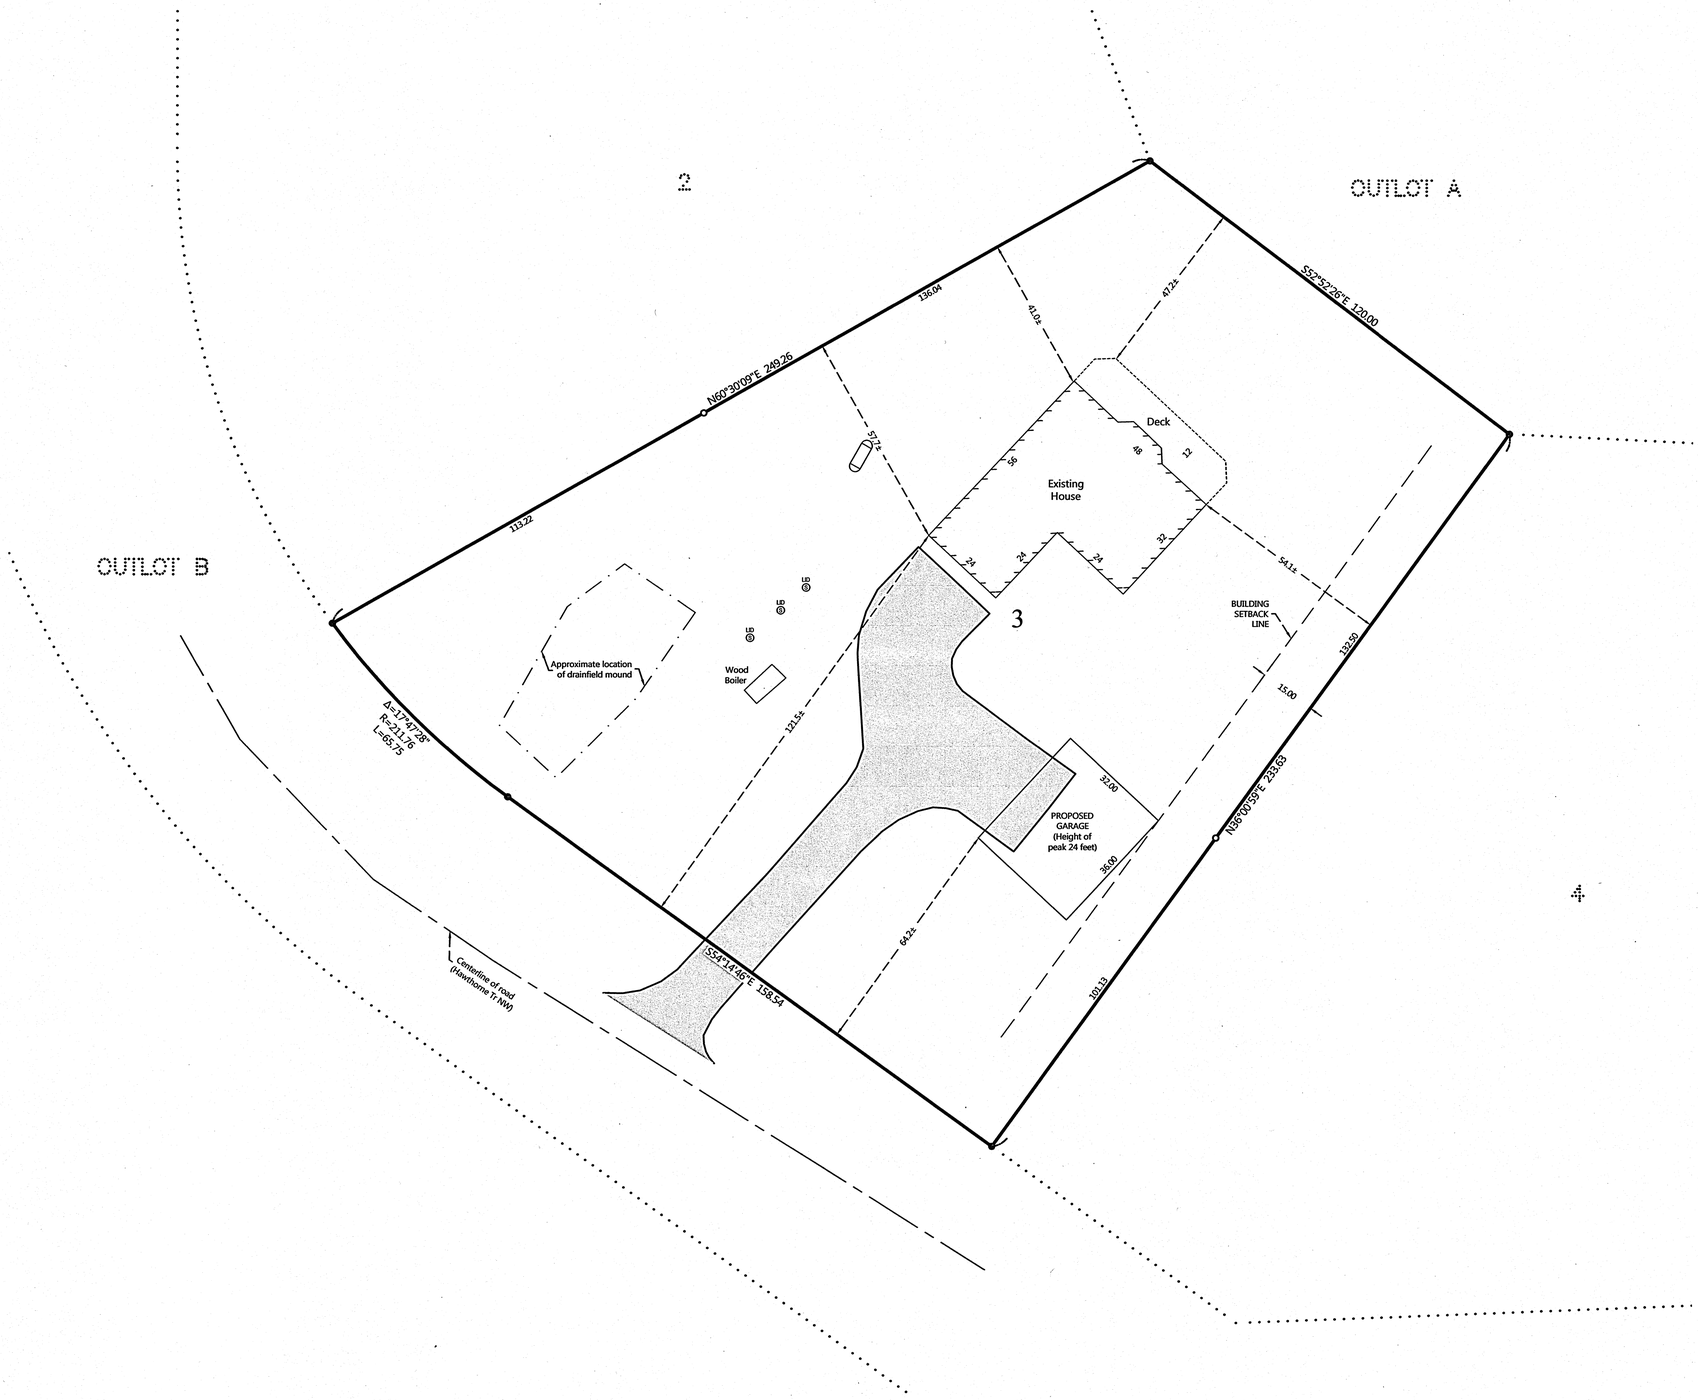

0 20 40
SCALE IN FEET

ORIENTATION OF THIS BEARING SYSTEM IS BASED ON THE RECORDED PLAT OF WOODPORT.

LEGEND

- DENOTES IRON MONUMENT SET & MARKED BY LICENSE NO. 21367
- DENOTES MONUMENT FOUND
- DENOTES CALCULATED POSITION
- DENOTES EXISTING LP TANK
- DENOTES EXISTING SEPTIC TANK LID

REVISIONS:

NO.	DATE	DESCRIPTION	BY
1	07-22-2015	ADDED SETBACK DIMENSIONS	WAG
1	07-22-2015	ADJUSTED PROPOSED GARAGE LOCATION	WAG

I HEREBY CERTIFY THAT THIS SURVEY, PLAN OR REPORT WAS PREPARED BY ME OR UNDER MY DIRECT SUPERVISION AND THAT I AM A DULY LICENSED LAND SURVEYOR UNDER THE LAWS OF THE STATE OF MINNESOTA.

7/23/15

TERRY L. FREEMAN — LIC. NO. 21367

NORTHERN ENGINEERING & CONSULTING, INC.
P.O. Box 292, Walker, MN 56484
Phone: 218-547-1296, Fax: 218-547-2272
web: www.neclusa.com

CERTIFICATE OF SURVEY
Ralph Cadmus
7760 Hawthorne Trail NW
Walker, MN 56484

JOB NO. 15-110
DATE: 07-09-2015

SHEET NO.
1 OF 1