CERTIFICATE OF SURVEY

**LOT 1, BLOCK ONE, JOURNEYS END POINT ADDITION TO LONGVILLE,
SECTION 33, TOWNSHIP 141 NORTH, RANGE 28 WEST,
CASS COUNTY, MINNESOTA**

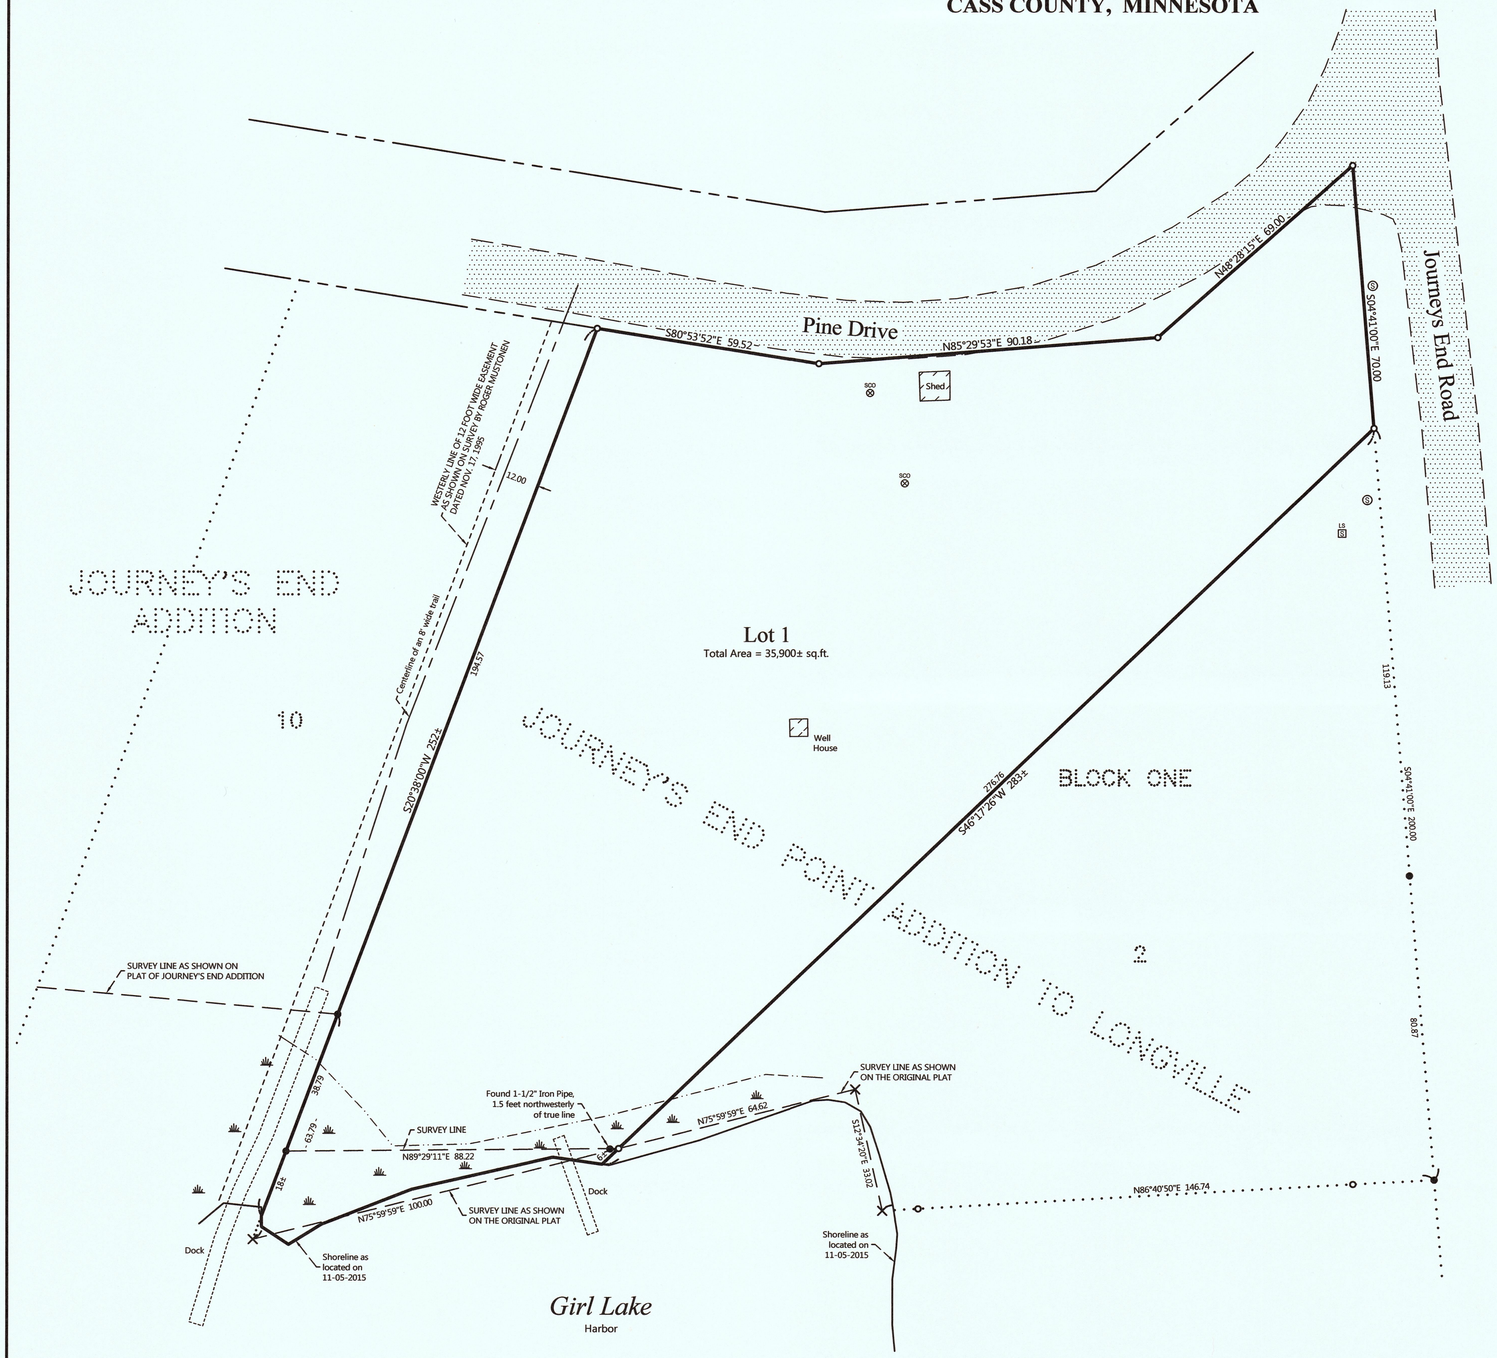

0 20 40
SCALE IN FEET

ORIENTATION OF THIS BEARING SYSTEM IS BASED ON THE RECORDED PLAT OF JOURNEYS END POINT ADDITION TO LONGVILLE.

LEGEND

- DENOTES IRON MONUMENT SET & MARKED BY LICENSE NO. 21367
- DENOTES MONUMENT FOUND
- DENOTES CALCULATED POSITION
- SCO — DENOTES EXISTING SEPTIC CLEANOUT
- SLS — DENOTES EXISTING SEPTIC LIFT STATION
- DENOTES EXISTING SANITARY SEWER MANHOLE
- DENOTES WETLAND(S)

NOTES:

1. Parcel ID for subject tract = 91-347-0115
2. Wetland information shown on this certificate is based on visible observations only, no wetland delineation has been performed.
3. All lines marked with flagging are only an approximation of the true boundary lines and are not to be used as an exact boundary location. Flagged lines should not be used for the establishment of improvements. To mark true boundary lines, additional monumentation would be required.

REVISIONS:			
NO.	DATE	DESCRIPTION	BY

I HEREBY CERTIFY THAT THIS SURVEY, PLAN OR REPORT WAS PREPARED BY ME OR UNDER MY DIRECT SUPERVISION AND THAT I AM A DULY LICENSED LAND SURVEYOR UNDER THE LAWS OF THE STATE OF MINNESOTA.

11/24/15

TERRY L. FREEMAN — LIC. NO. 21367

NORTHERN ENGINEERING & CONSULTING, INC.
P.O. Box 292, Walker, MN. 56484
Phone: 218.547.1356 Fax: 218.547.2272
web: www.necusa.com

CERTIFICATE OF SURVEY
Mike Meagher
11916 Baypoint Drive
Burnsville, MN 55337

JOB NO. 15-220
DATE: 11-24-2015

SHEET NO.
1 OF 1