CERTIFICATE OF SURVEY

**THE NORTH HALF OF THE NORTHEAST QUARTER,
SECTION 36, TOWNSHIP 141 NORTH, RANGE 28 WEST,
CASS COUNTY, MINNESOTA**

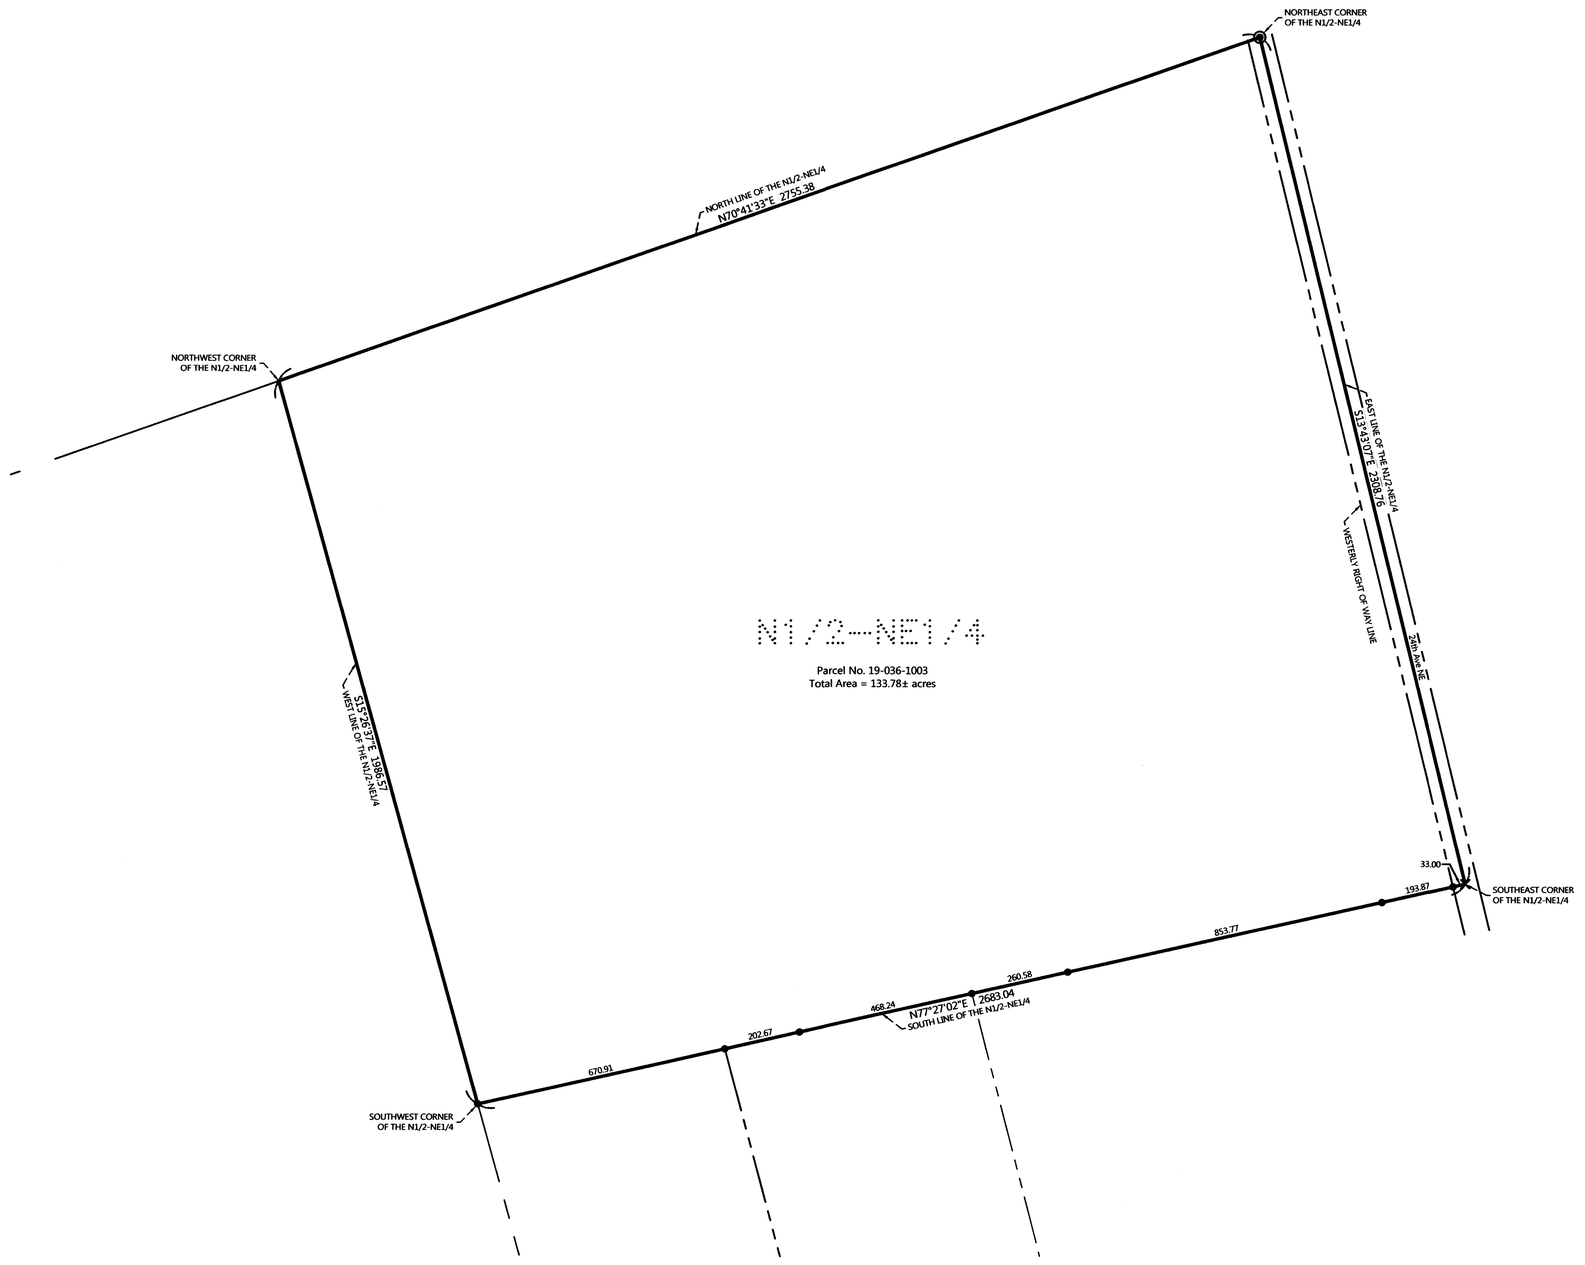

0 200 400

SCALE IN FEET

ORIENTATION OF THIS BEARING SYSTEM IS BASED ON THE SOUTH LINE OF THE NORTH HALF OF THE NORTHEAST QUARTER TO HAVE AN ASSIGNED BEARING OF N 77°27'02" E.

LEGEND

- DENOTES IRON MONUMENT SET & MARKED BY LICENSE NO. 21367
- DENOTES MONUMENT FOUND
- DENOTES G.L.O. MONUMENT FOUND
- DENOTES CALCULATED POSITION

NOTES:

1. Parcel ID for subject tract = 19-036-1003
2. No improvements, topography, or wetland information has been surveyed or shown on this certificate.
3. All lines marked with flagging are only an approximation of the true boundary lines and are not to be used as an exact boundary location. Flagged lines should not be used for the establishment of improvements. To mark true boundary lines, additional monumentation would be required.

REVISIONS:

NO.	DATE	DESCRIPTION	BY

I HEREBY CERTIFY THAT THIS SURVEY, PLAN OR REPORT WAS PREPARED BY ME OR UNDER MY DIRECT SUPERVISION AND THAT I AM A DULY LICENSED LAND SURVEYOR UNDER THE LAWS OF THE STATE OF MINNESOTA.

12/31/15

TERRY L. FREEMAN — LIC. NO. 21367

NORTHERN ENGINEERING & CONSULTING, INC.
P.O. Box 292, Walker, MN. 56484
Phone 218.547.1196, Fax 218.547.2272
Web: www.neciusa.com

CERTIFICATE OF SURVEY
Ken Johnson
507 7th Ave NW
Forest Lake, MN 55025

JOB NO. 15-235
DATE: 12-31-2015

SHEET NO.
1 OF 1