CERTIFICATE OF SURVEY

LOTS 9 & 10, BLOCK 1, FAYS HARBOR,
SECTION 29, TOWNSHIP 142 NORTH, RANGE 30 WEST,
CASS COUNTY, MINNESOTA

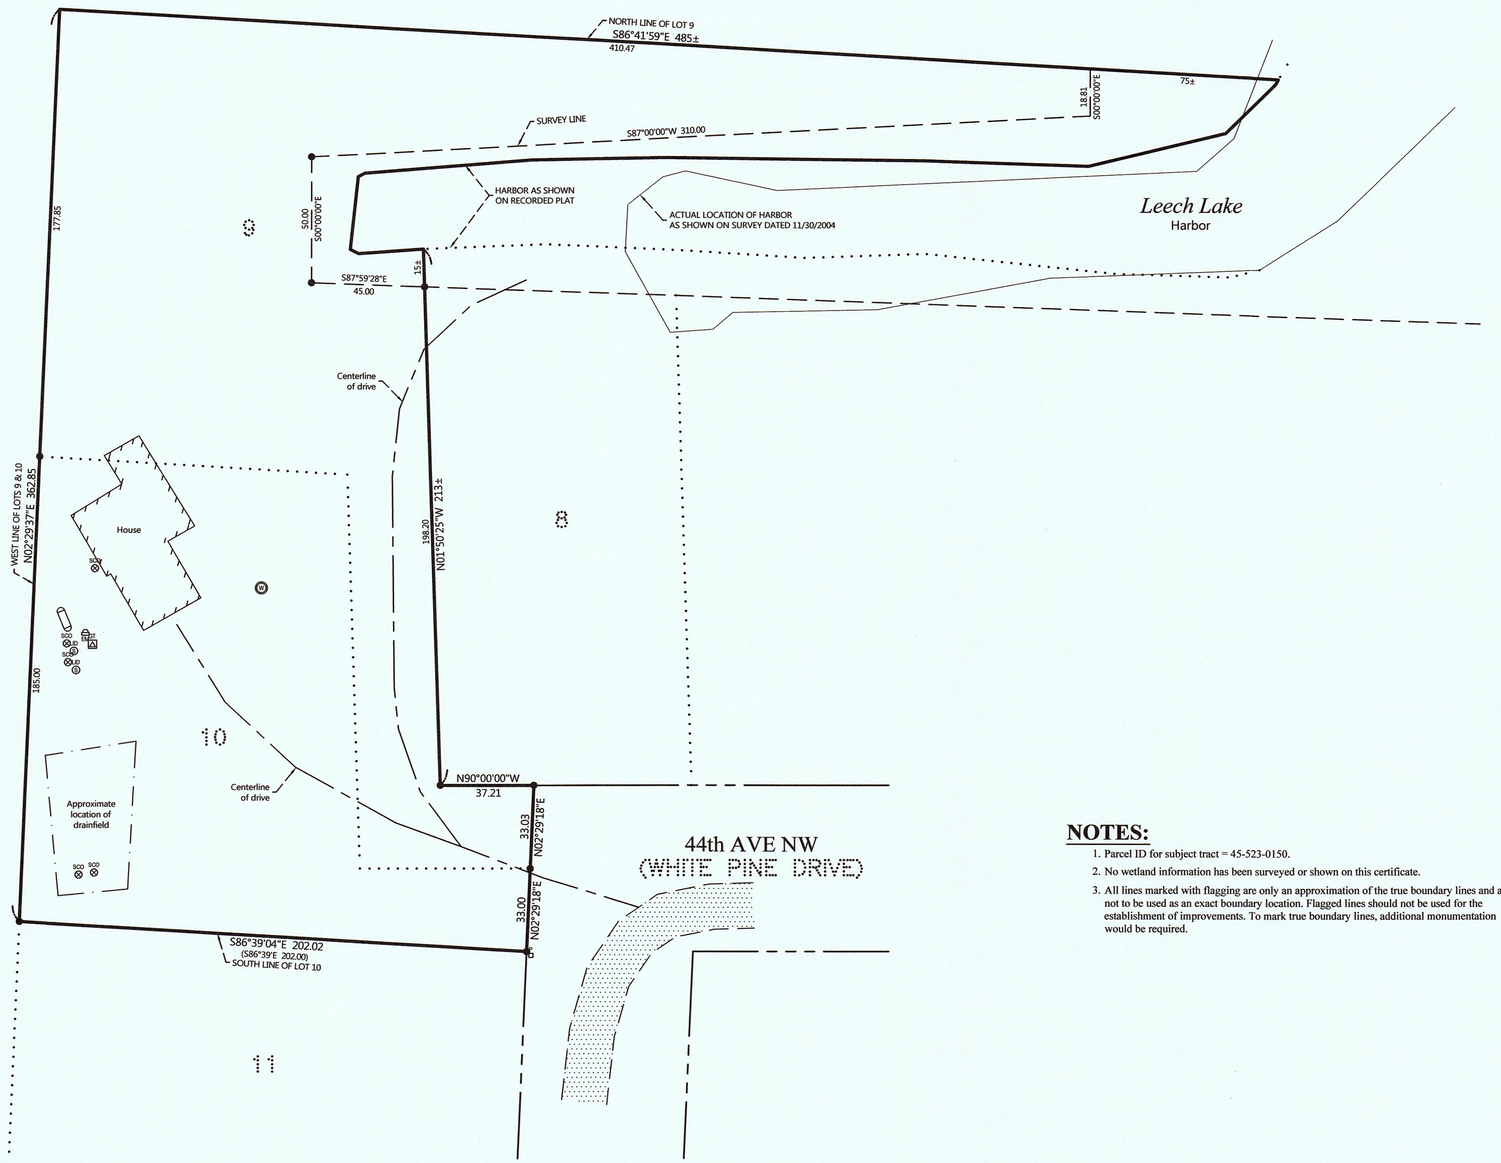

0 30 60

SCALE IN FEET

ORIENTATION OF THIS BEARING SYSTEM IS BASED ON THE WEST LINE OF LOTS 9 AND 10 TO HAVE AN ASSIGNED BEARING OF N 02°29'37" E.

NOTES:

1. Parcel ID for subject tract = 45-523-0150.
2. No wetland information has been surveyed or shown on this certificate.
3. All lines marked with flagging are only an approximation of the true boundary lines and are not to be used as an exact boundary location. Flagged lines should not be used for the establishment of improvements. To mark true boundary lines, additional monumentation would be required.

LEGEND

- DENOTES IRON MONUMENT SET & MARKED BY LICENSE NO. 21367
- DENOTES MONUMENT FOUND
- DENOTES BRASS CAPPED MONUMENT FOUND
- DENOTES CALCULATED POSITION
- (123.45) DENOTES PLAT AND/OR DEEDED MEASURE
- DENOTES EXISTING LP TANK
- DENOTES EXISTING WELL
- DENOTES EXISTING SEPTIC CLEANOUT & SEPTIC TANK LID
- DENOTES EXISTING GROUND TRANSFORMER
- DENOTES EXISTING ELECTRIC METER
- DENOTES EXISTING PHONE PEDESTAL
- DENOTES EDGE OF EXISTING GRAVEL

REVISIONS:

NO.	DATE	DESCRIPTION	BY

I HEREBY CERTIFY THAT THIS SURVEY, PLAN OR REPORT WAS PREPARED BY ME OR UNDER MY DIRECT SUPERVISION AND THAT I AM A DULY LICENSED LAND SURVEYOR UNDER THE LAWS OF THE STATE OF MINNESOTA.

12/29/15

TERRY L. FREEMAN — LIC. NO. 21367

NORTHERN ENGINEERING & CONSULTING, INC.
P.O. Box 292, Walker, MN. 56484
Phone: 218-547-1396, Fax: 218-547-2272
web: www.neiusa.com

CERTIFICATE OF SURVEY
Paul Mitsch
8009 44th Ave NW
Walker, MN 56484

JOB NO. 15-236
DATE: 12-29-2015

SHEET NO.
1 OF 1