CERTIFICATE OF SURVEY

PART OF THE PUD OF PINE WAY,
SECTION 16, TOWNSHIP 140 NORTH, RANGE 31 WEST,
CASS COUNTY, MINNESOTA

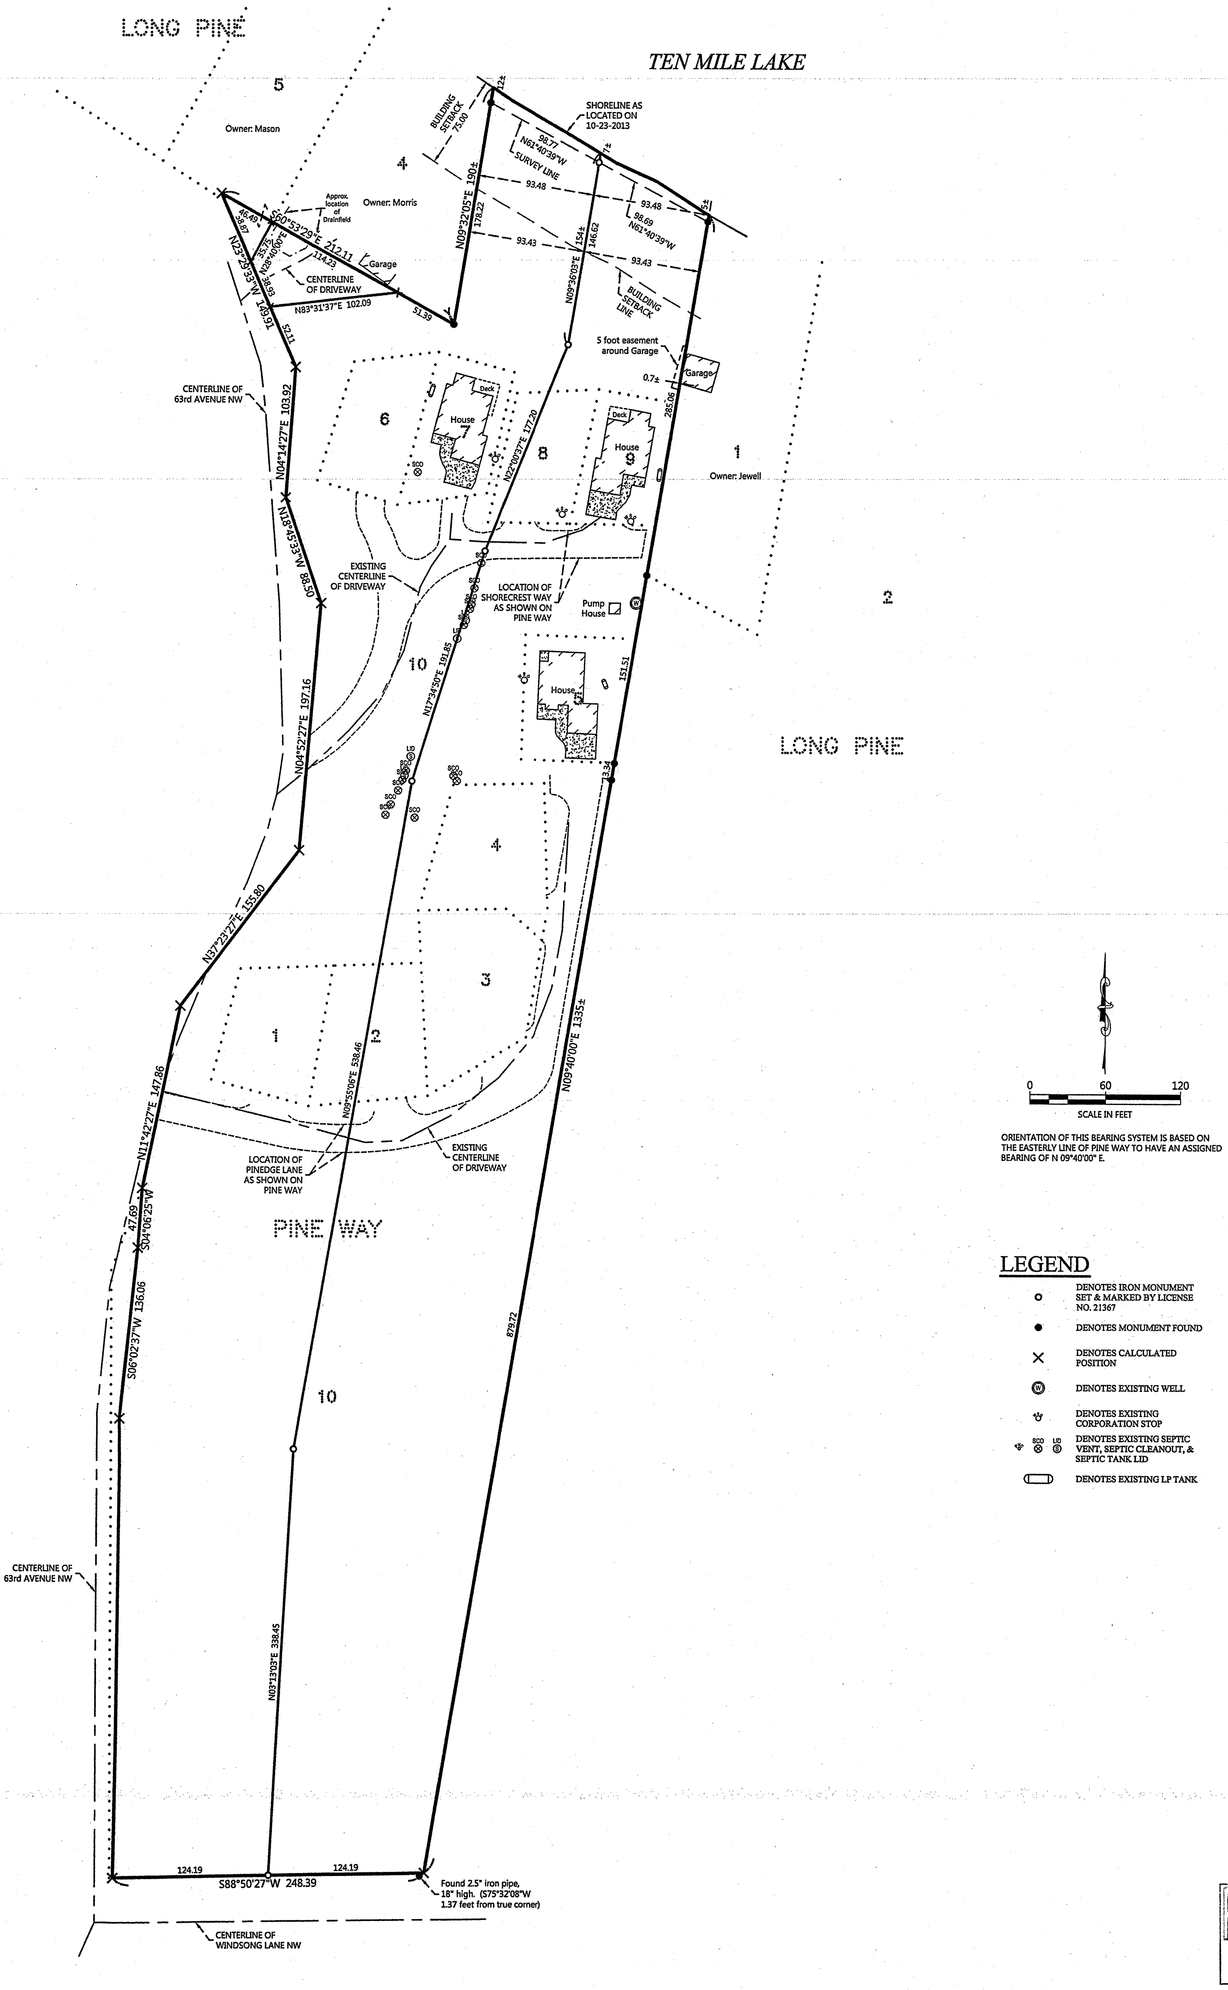

ORIENTATION OF THIS BEARING SYSTEM IS BASED ON THE EASTERLY LINE OF PINE WAY TO HAVE AN ASSIGNED BEARING OF N 09°40'00" E.

LEGEND

- DENOTES IRON MONUMENT SET & MARKED BY LICENSE NO. 21367
- DENOTES MONUMENT FOUND
- DENOTES CALCULATED POSITION
- DENOTES EXISTING WELL
- DENOTES EXISTING CORPORATION STOP
- DENOTES EXISTING SEPTIC VENT, SEPTIC CLEANOUT, & SEPTIC TANK LID
- DENOTES EXISTING LP TANK

RECEIVED
#7216
JAN 6 2014
GL3 16-140-31
COUNTY SURVEYOR

JOB NO. 13-125
DATE 11-21-2013
SHEET NO. 1 OF 1

CERTIFICATE OF SURVEY
John Massey
1418 Lakespur Drive
Scottsbluff, NE 69361

NORTHERN ENGINEERING & CONSULTING, INC.
P.O. Box 292, Walker, MN, 56484
Phone: 218-547-1296, Fax 218-547-2272
web: www.neciusa.com

I HEREBY CERTIFY THAT THIS SURVEY, PLAN OR REPORT WAS PREPARED BY ME OR UNDER MY DIRECT SUPERVISION AND THAT I AM A DULY LICENSED LAND SURVEYOR UNDER THE LAWS OF THE STATE OF MINNESOTA.

TERRY L. FREEMAN — LIC. NO. 21367

REVISIONS:			
NO.	DATE	DESCRIPTION	BY