EXHIBIT "A"

CERTIFICATE OF SURVEY

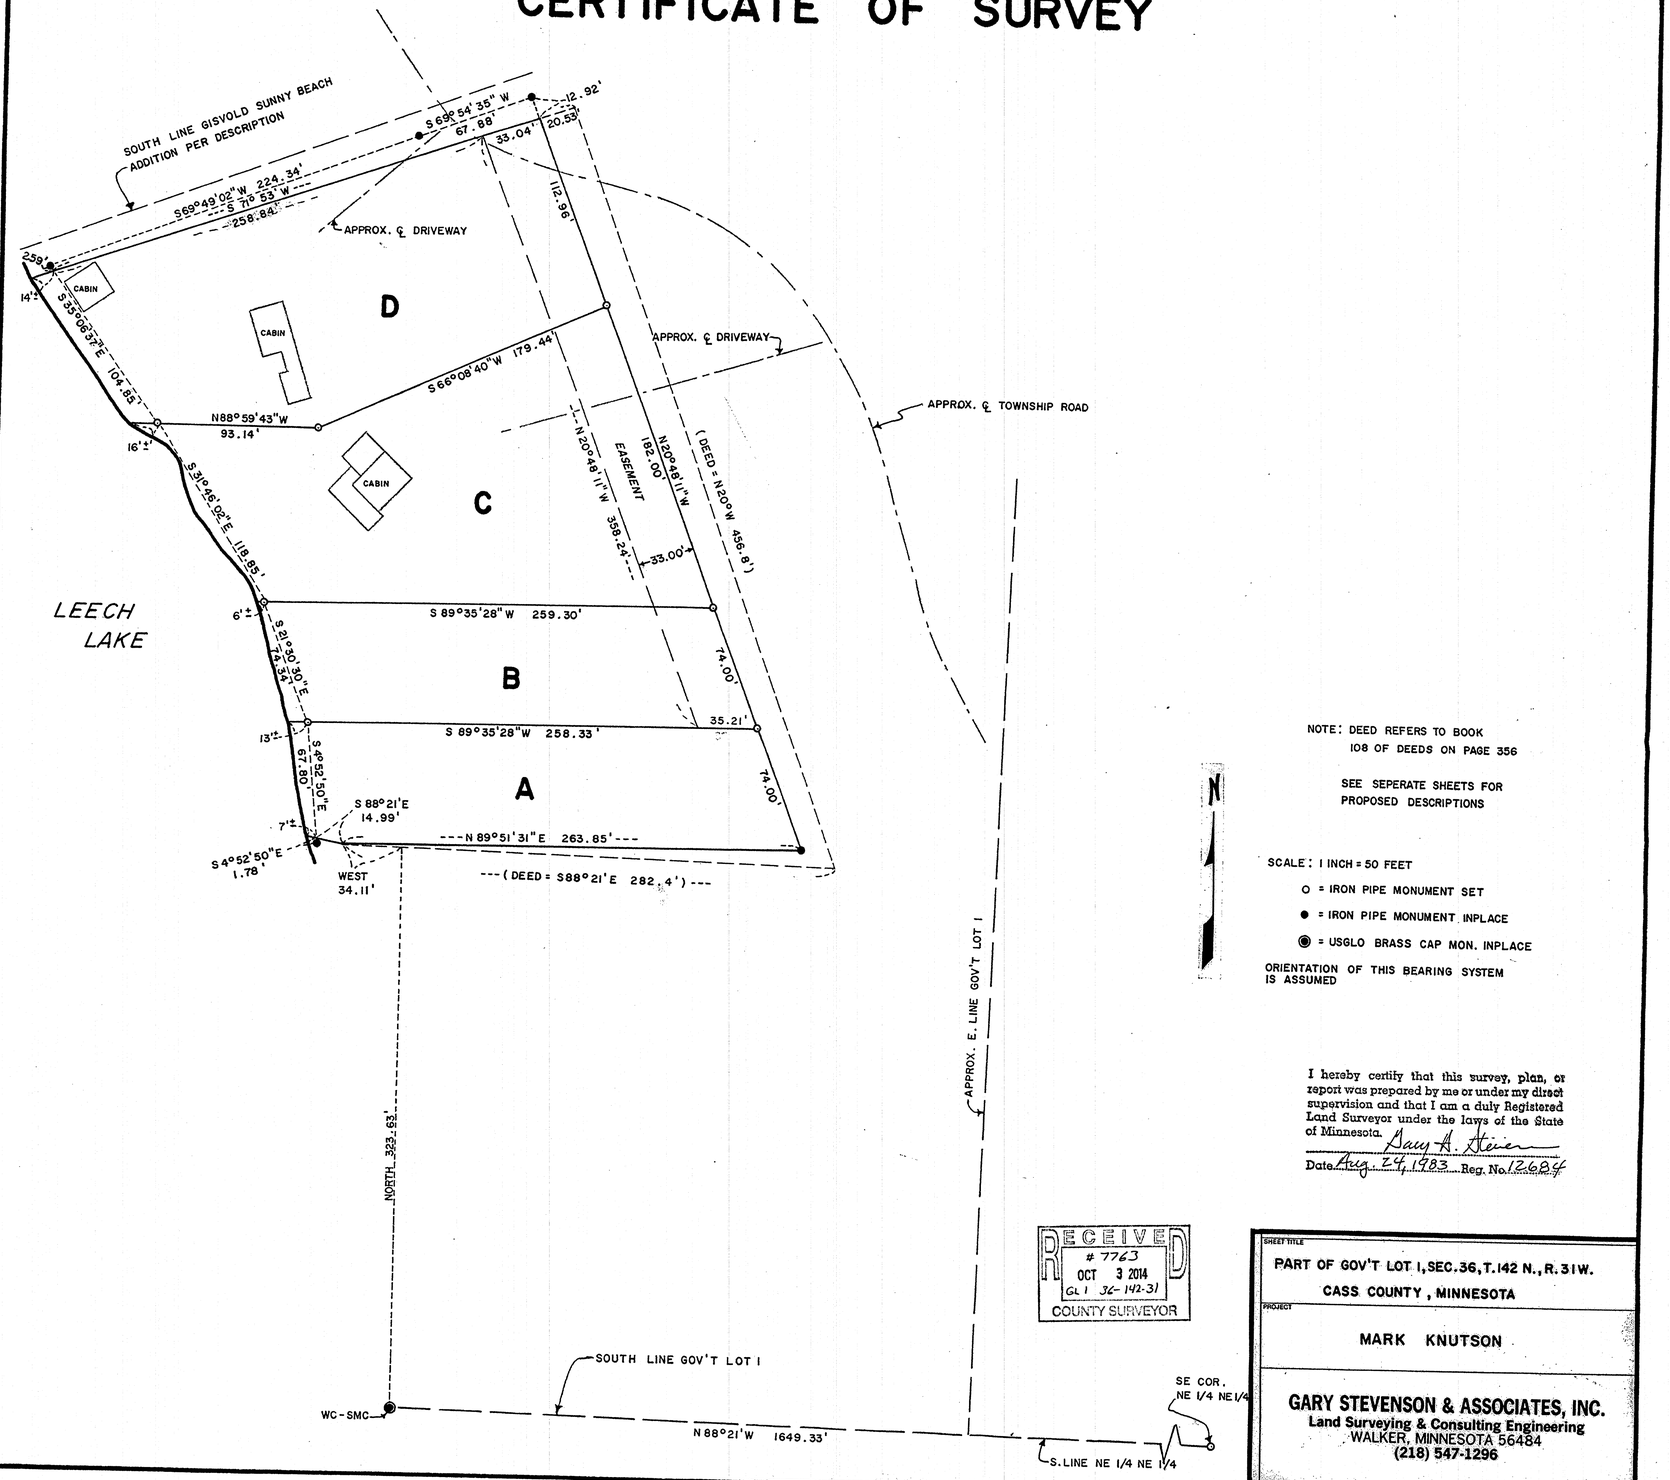

NOTE: DEED REFERS TO BOOK 108 OF DEEDS ON PAGE 356

SEE SEPERATE SHEETS FOR PROPOSED DESCRIPTIONS

SCALE: 1 INCH = 50 FEET

O = IRON PIPE MONUMENT SET

● = IRON PIPE MONUMENT INPLACE

◉ = USGLO BRASS CAP MON. INPLACE

ORIENTATION OF THIS BEARING SYSTEM IS ASSUMED

I hereby certify that this survey, plan, or report was prepared by me or under my direct supervision and that I am a duly Registered Land Surveyor under the laws of the State of Minnesota.

Gary A. Stevenson

Date Aug. 24, 1983 Reg. No. 12684

RECEIVED
#7763
OCT 3 2014
GL 1 36-142-31
COUNTY SURVEYOR

SHEET TITLE
PART OF GOV'T LOT 1, SEC. 36, T. 142 N., R. 31 W.
CASS COUNTY, MINNESOTA

PROJECT
MARK KNUTSON

GARY STEVENSON & ASSOCIATES, INC.
Land Surveying & Consulting Engineering
WALKER, MINNESOTA 56484
(218) 547-1296

FILE 973