CERTIFICATE OF SURVEY

PARTS OF SECTIONS 28 & 29,
TOWNSHIP 143 NORTH, RANGE 31 WEST,
CASS COUNTY, MINNESOTA

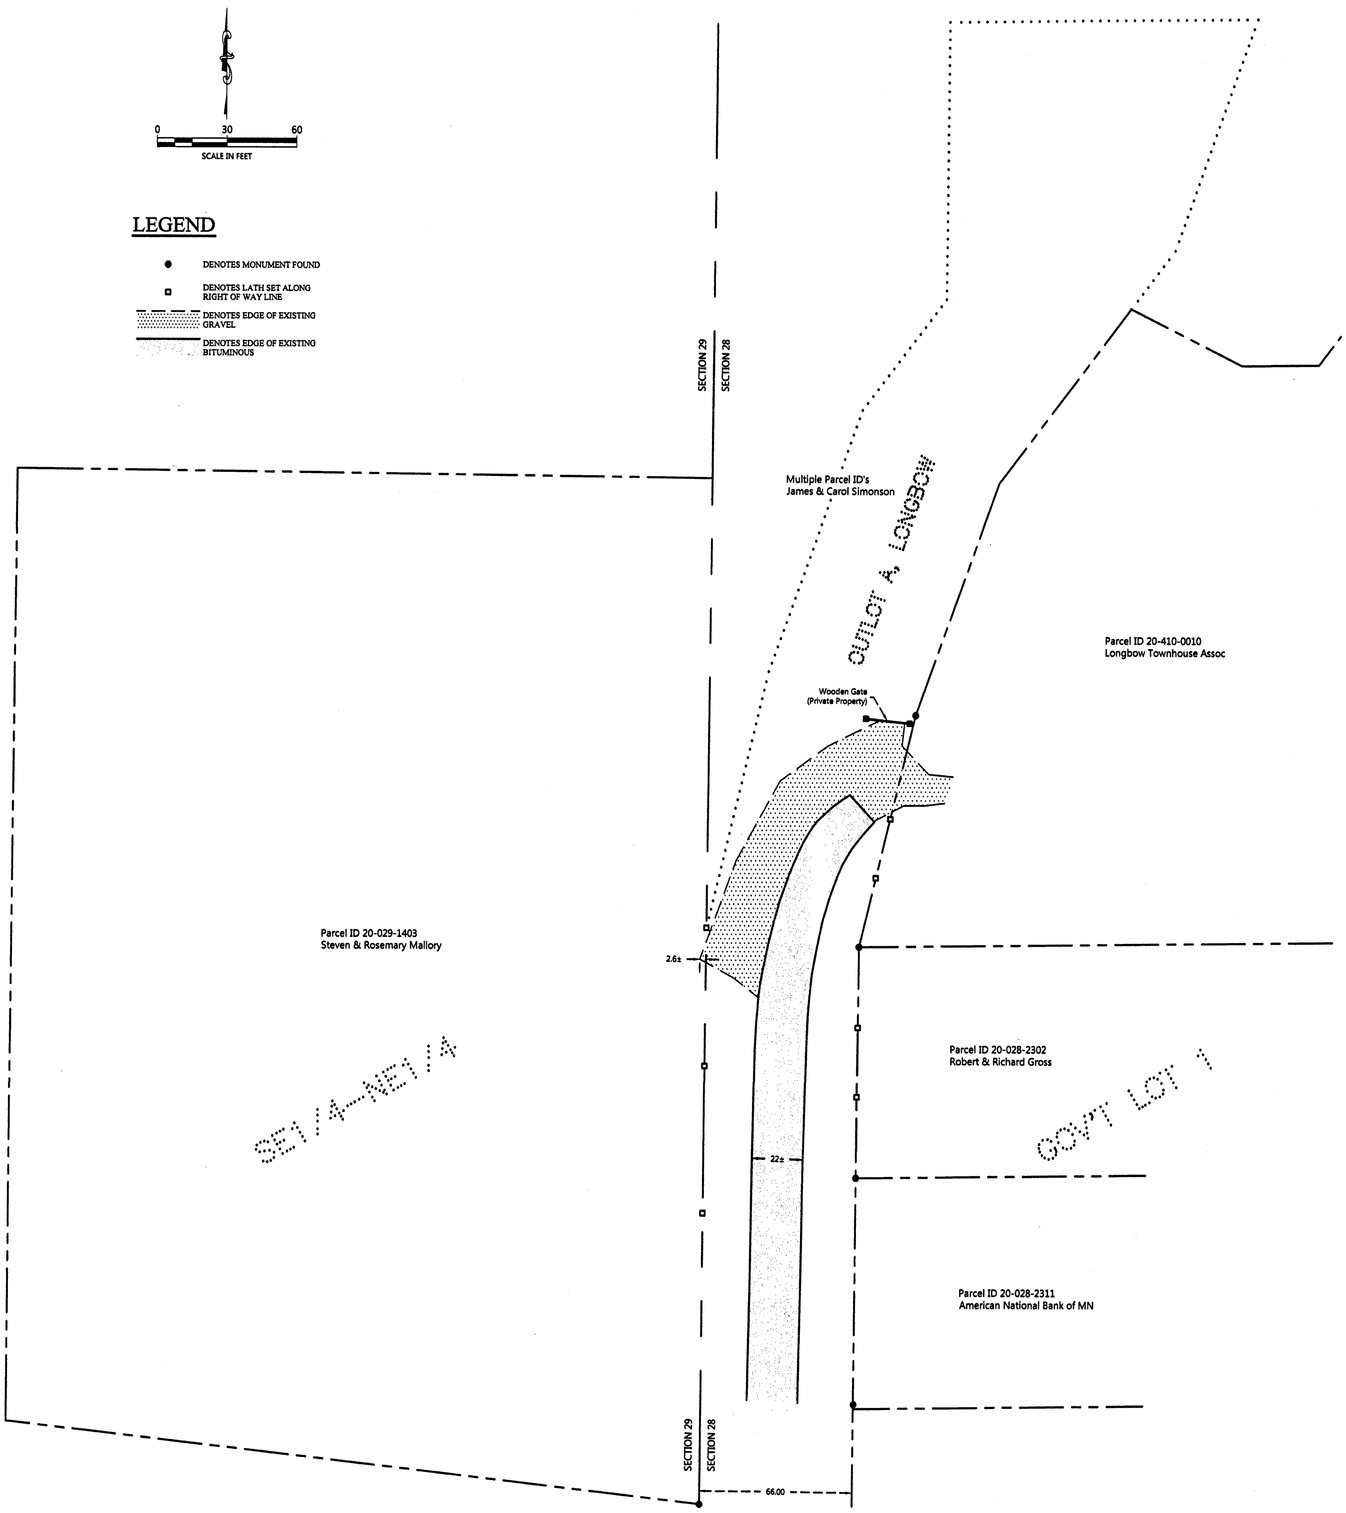

RECEIVED
7848
DEC 16 2014
GL1 28-143-31
SE-NE 29-143-31
COUNTY SURVEYOR

SHEET NO. 1 OF 1

JOB NO. 14-183
DATE: 12-09-2014

CERTIFICATE OF SURVEY
Leech Lake Township
P.O. Box 1517
Walker, MN 56484

NORTHERN ENGINEERING & CONSULTING, INC.
P.O. Box 292, Walker, MN, 56484
Phone: 218-547-1296, Fax: 218-547-2272
web: www.necluss.com

I HEREBY CERTIFY THAT THIS SURVEY, PLAN OR REPORT WAS PREPARED BY ME OR UNDER MY DIRECT SUPERVISION AND THAT I AM A DULY LICENSED LAND SURVEYOR UNDER THE LAWS OF THE STATE OF MINNESOTA.

TERRY L. FREEMAN — LIC. NO. 21367 — 21367

REVISIONS:			
NO.	DATE	DESCRIPTION	BY