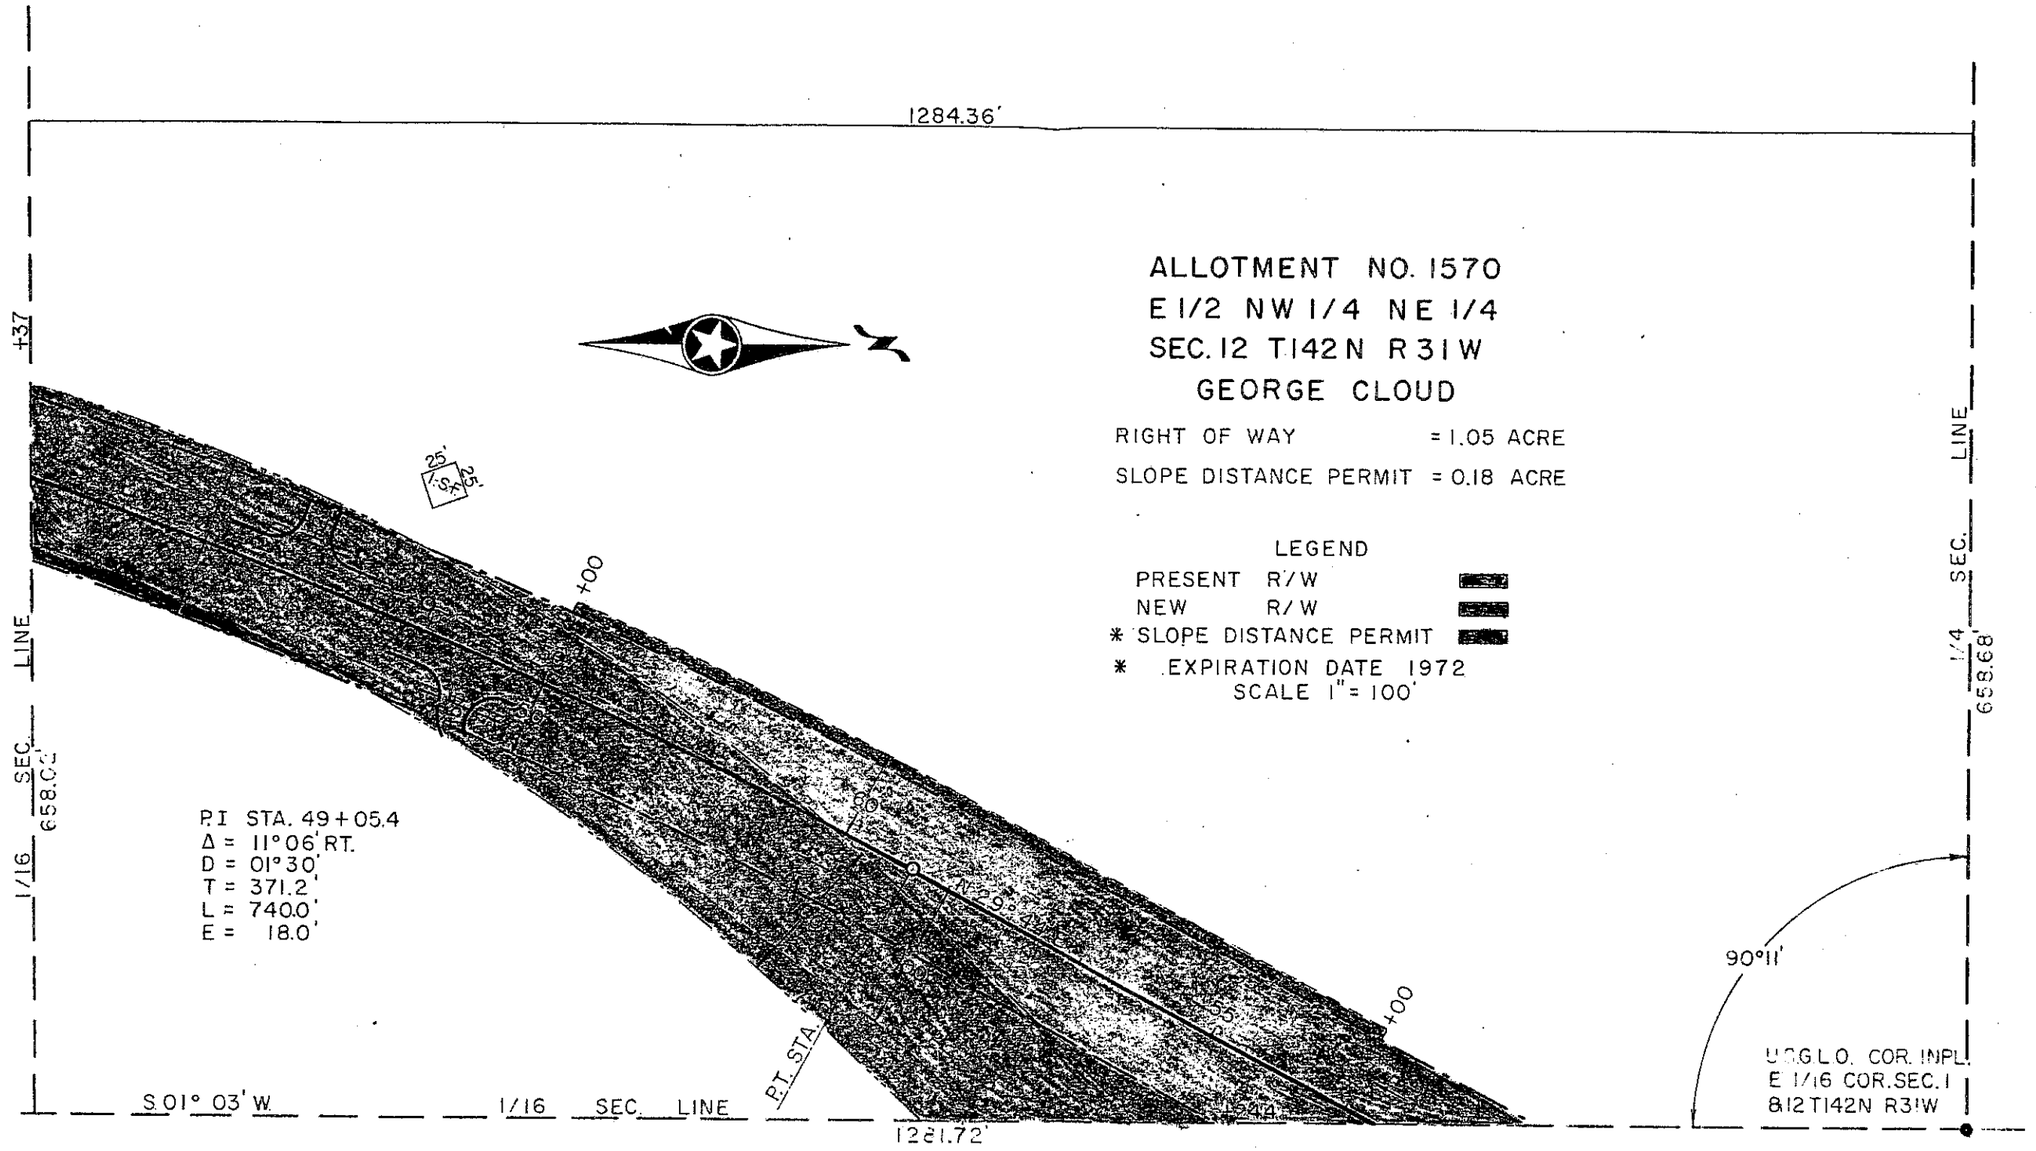

ALLOTMENT NO. 1570
E 1/2 NW 1/4 NE 1/4
SEC. 12 T142N R31W
GEORGE CLOUD

RIGHT OF WAY = 1.05 ACRE
SLOPE DISTANCE PERMIT = 0.18 ACRE

LEGEND
PRESENT R/W
NEW R/W
* SLOPE DISTANCE PERMIT
* EXPIRATION DATE 1972
SCALE 1" = 100'

C.S.A.H. 72
S.A.P. 11-672-01

CASS COUNTY BOARD OF COMMISSIONERS
ERHARD HASSER, CHAIRMAN
SIGNED Erhard Hasser

I HEREBY CERTIFY THAT THIS PLAN WAS PREPARED BY ME OR UNDER MY DIRECT SUPERVISION AND THAT I AM A DULY REGISTERED PROFESSIONAL ENGINEER UNDER THE LAWS OF THE STATE OF MINNESOTA.

James R Worcester
DATE 5-12-70 REG. NO. 8735

COPY