CERTIFICATE OF SURVEY

OF PART OF THE SW1/4-SE1/4 OF SEC.16, TWP. 136 N., RGE. 32 W.
CASS COUNTY, MINNESOTA

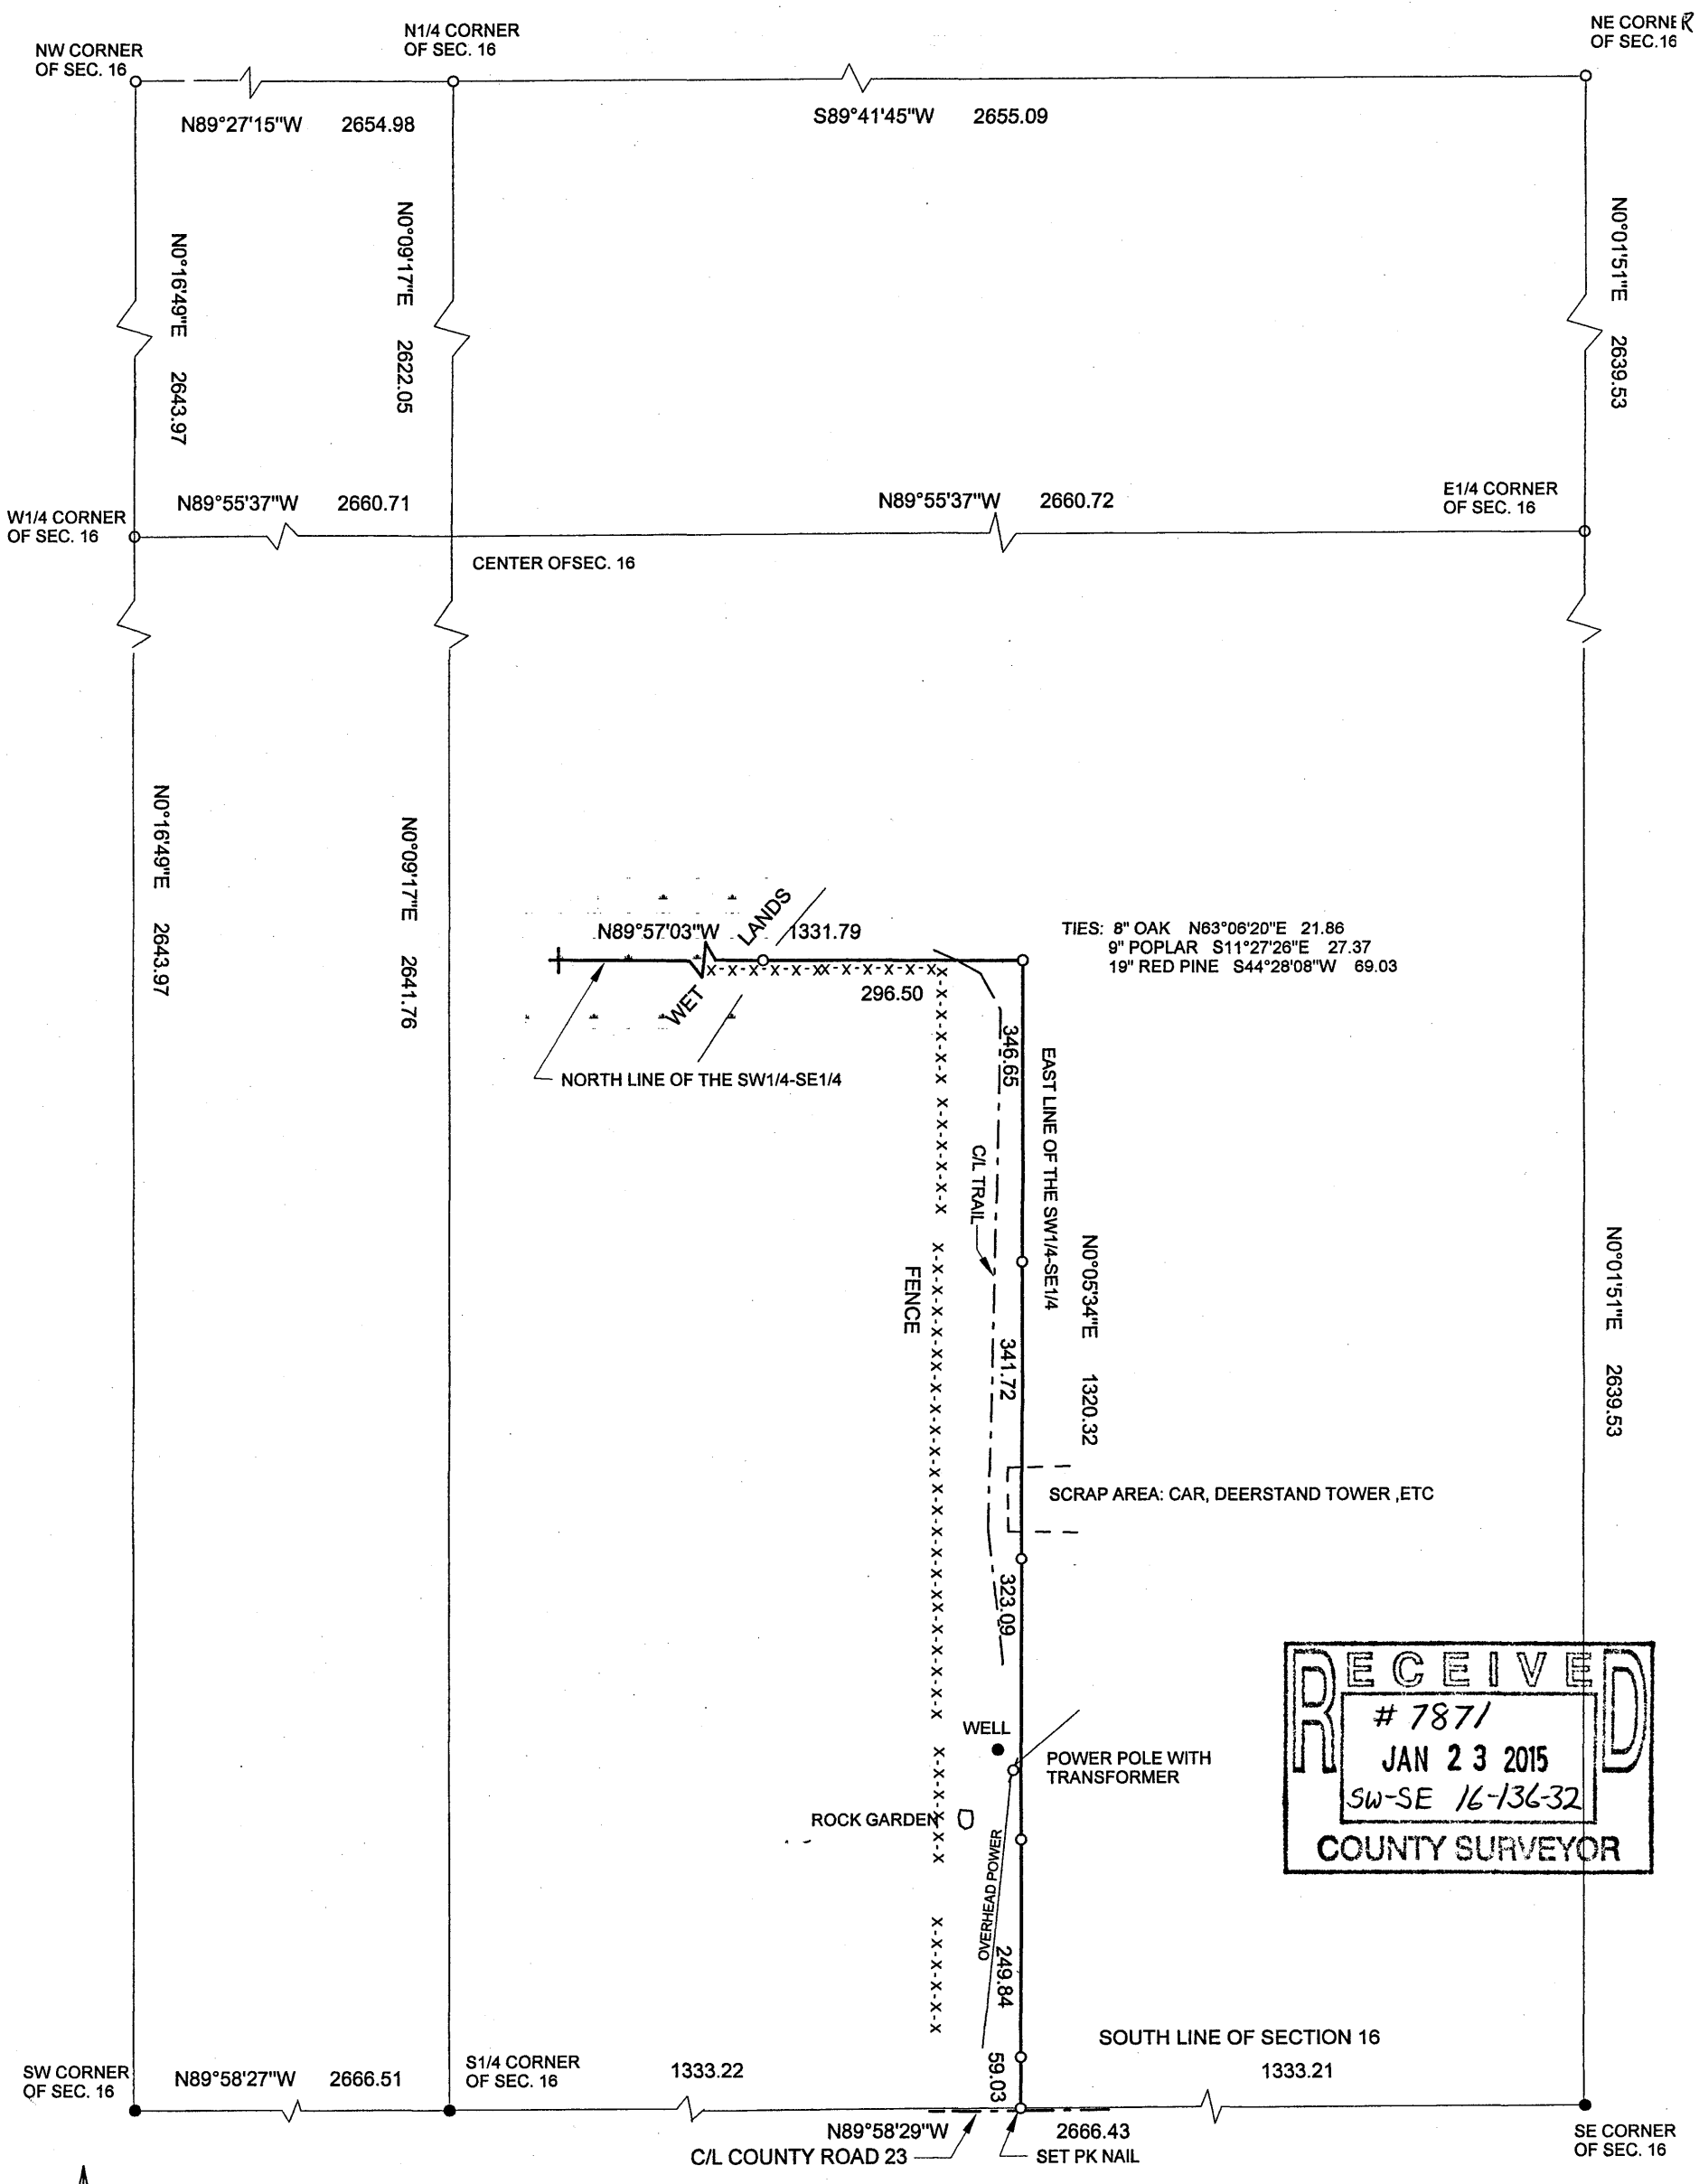

SCALE : 1 INCH = 200 FEET

0 100 200 400

● FOUND IRON MONUMENT

o 3/8 INCH DIA. RE-ROD WITH RLS CAP NO. 17774 ESTABLISHED, UNLESS OTHERWISE NOTED

BEARING DATUM IS BASED ON THE CASS COUNTY COORDINATE SYSTEM

MARVIN KOHOUT
LICENSED LAND SURVEYOR
PO BOX 384
AITKIN, MN 56431-0384
218-927-5452

I HEREBY CERTIFY THAT THIS SURVEY PLAN OR REPORT WAS PREPARED BY ME OR UNDER MY DIRECT SUPERVISION AND THAT I AM A DULY LICENSED LAND SURVEYOR UNDER THE LAWS OF THE STATE OF MINNESOTA.

Marvin R Kohout

DATE 23 JAN 2015 LIC. NO. 17774