CERTIFICATE OF SURVEY

PART OF THE NORTHWEST QUARTER OF THE NORTHWEST QUARTER, SECTION 9, TOWNSHIP 139 NORTH, RANGE 26 WEST, CASS COUNTY, MINNESOTA

RECEIVED
7890
FEB 26 2015
NW-NW 9-139-26
COUNTY SURVEYOR

Proposed Boundary Description

The South 75.00 feet of the Northwest Quarter of the Northwest Quarter, Section 9, Township 139 North, Range 26 West, Cass County, Minnesota, lying westerly of Peninsula Road NE.

NOTE:

1. Boundary survey only. No improvements, topography, or wet land information has been surveyed or shown on this certificate.

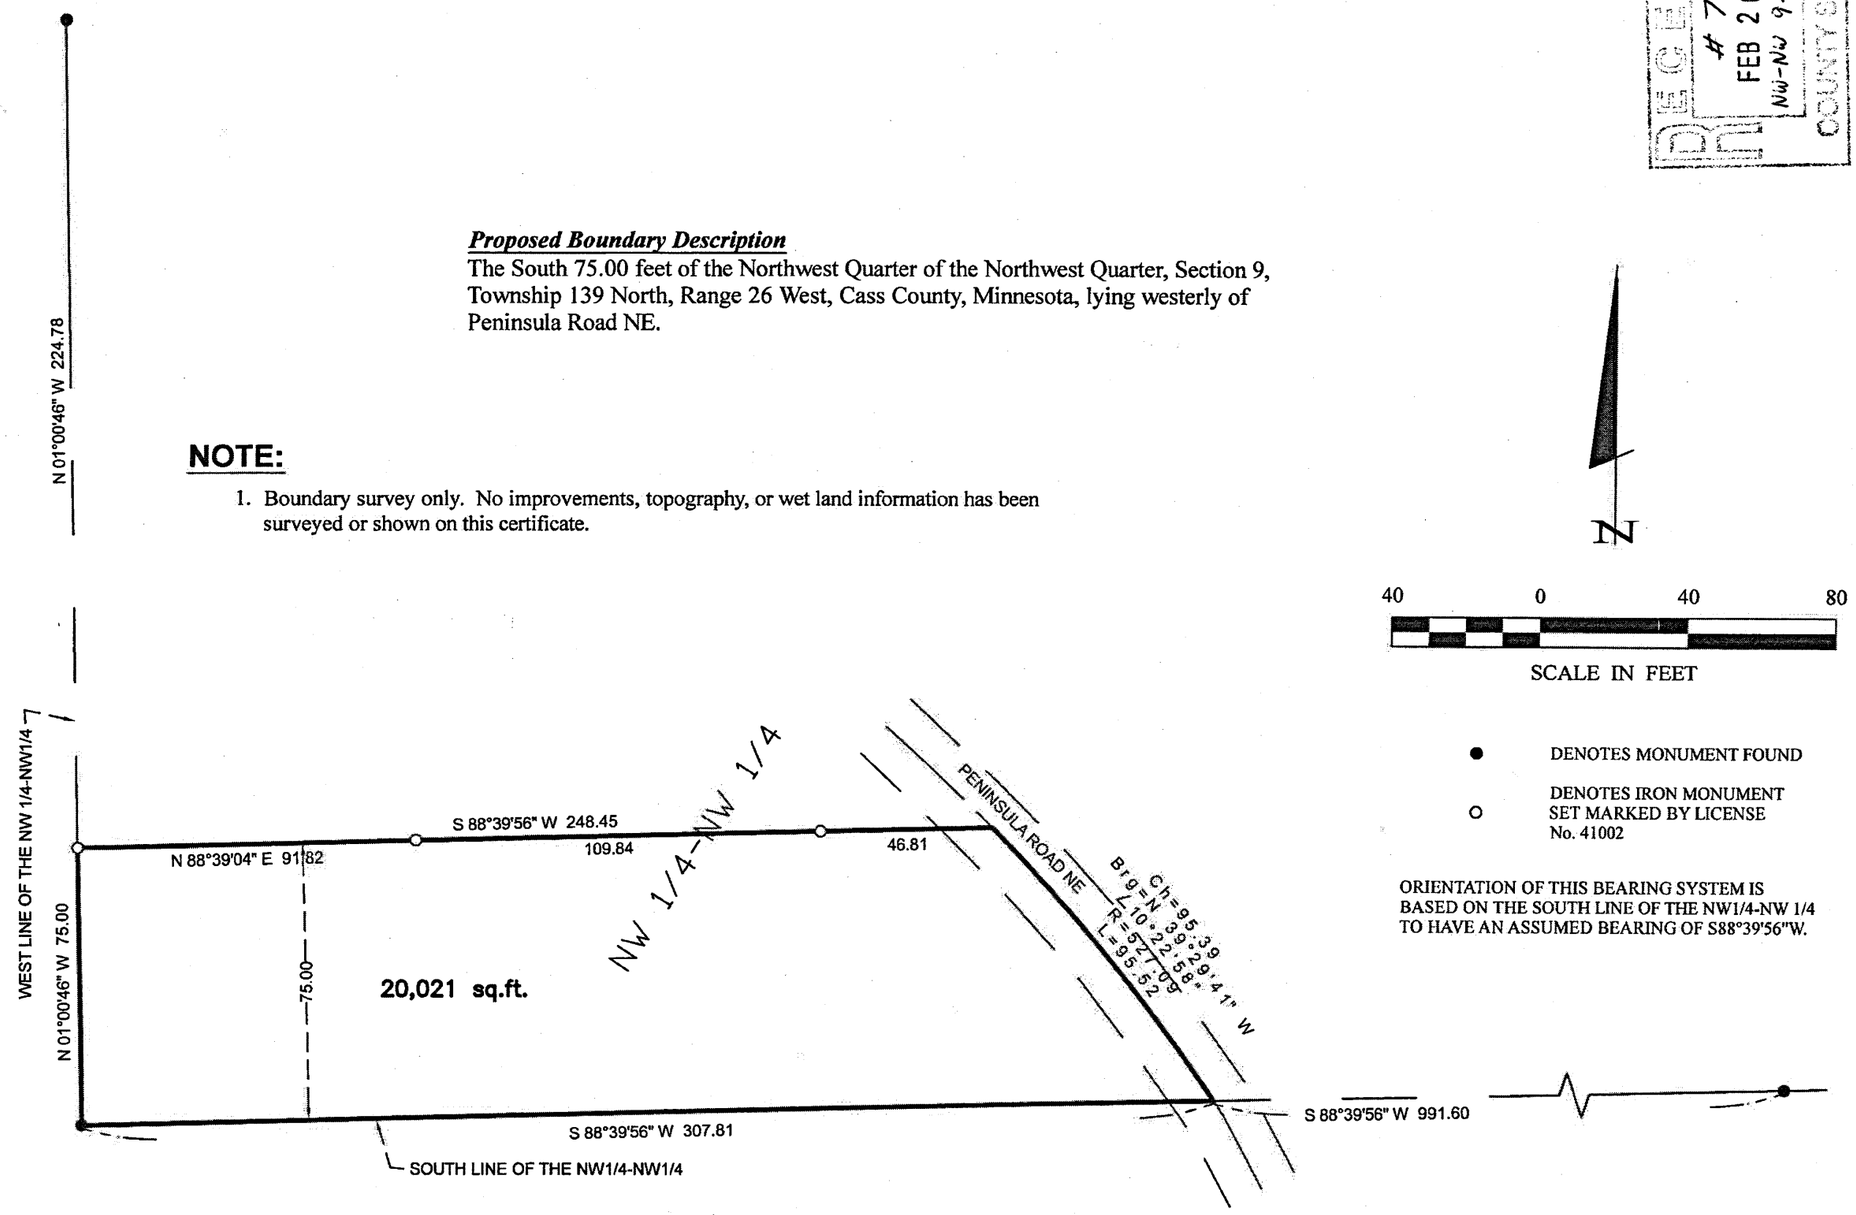

Stonemark Land Surveying
30176 Old Highway #371 Suite 2
P.O. Box 874
Pequot Lakes, MN 56472
218-568-4940
www.stonemarksurvey.com

I HEREBY CERTIFY THAT THIS SURVEY, PLAN, SPECIFICATION, OR REPORT WAS PREPARED BY ME OR UNDER MY DIRECT SUPERVISION AND THAT I AM A DULY LICENSED PROFESSIONAL ENGINEER OR LAND SURVEYOR UNDER THE LAWS OF THE STATE OF MINNESOTA.

CHRISTOPHER M. HEDE PE/LS LIC. NO. 41002

DATE 2/25/15

REVISIONS			
DATE	DESCRIPTION	BY	
2-25-15	CHANGE TITLE TO CERTIFICATE OF SURVEY	CMH	

DATE: 2-20-15
SCALE: HORZ. 1"=40' VERT. NONE
PROJECT NO: 15006
FILE NAME: 15006.dwg
FIELD BOOK: BOOK 427 PG. 3
PROJECT MANAGER: PAT
CHECKED BY: RJF
DRAWN BY: CMH

CERTIFICATE OF SURVEY

BILL PATTERSON
PO BOX 3410
AMHERST, MA 01003-4210

SHEET 1 OF 1

Roger Forcelle ---- F:\Drawings\2015\15006 Patterson\SK15006-1.dwg