CERTIFICATE OF SURVEY

For Janice Chantland

NORTH HALF OF THE NORTHEAST QUARTER OF THE NORTHEAST QUARTER OF THE SOUTHEAST QUARTER, SECTION 20, TOWNSHIP 139 NORTH, RANGE 29 WEST, 5TH P.M., CASS COUNTY, MINNESOTA.

RECEIVED
7900
APR 29 2015
NE-SE 20-139-29
COUNTY SURVEYOR

Surveyor's Note:

The purpose of this survey was to stake the South and West line of the N1/2 of NE1/4 of NE1/4 of SE1/4 , Section 20, Township 139 North, Range 29 West, 5th Principal Meridian, Cass County, Minnesota.

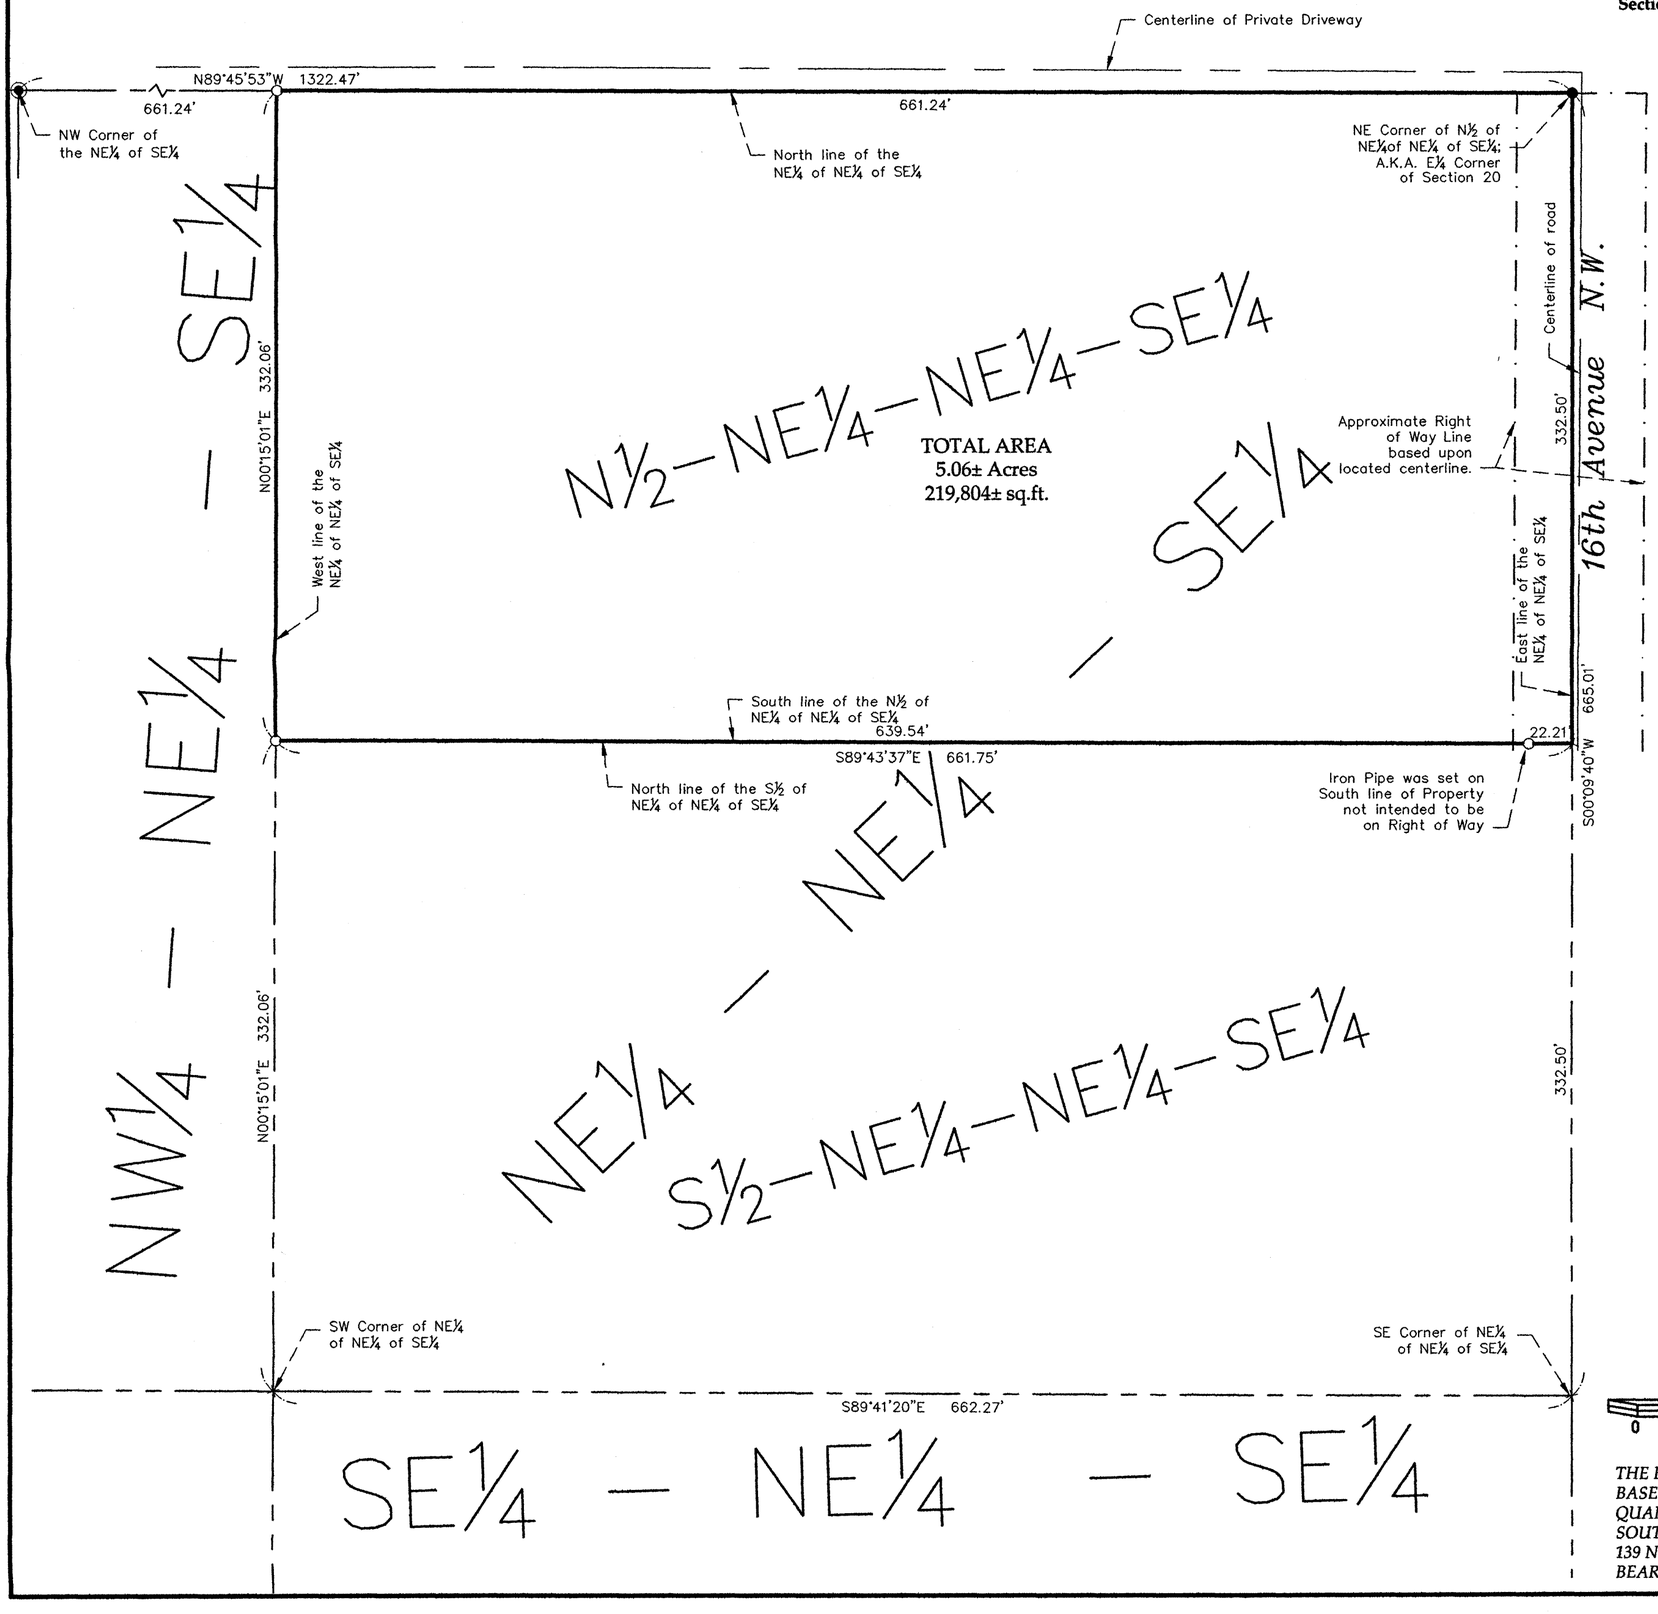

SECTION 20, TOWNSHIP 139 NORTH, RANGE 29 WEST, 5TH PRINCIPAL MERIDIAN, CASS COUNTY, MINNESOTA.

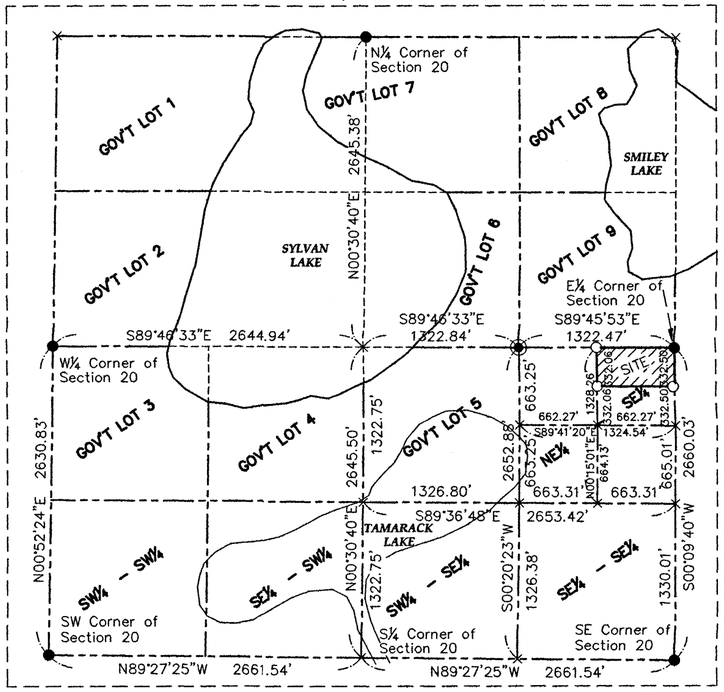

0 60 120 180
SCALE IN FEET

THE BEARING ORIENTATION OF THIS SURVEY IS BASED ON THE EAST LINE OF THE NORTHEAST QUARTER OF NORTHEAST QUARTER OF THE SOUTHEAST QUARTER, SECTION 20, TOWNSHIP 139 NORTH, RANGE 29 WEST, IS ASSUMED TO BEAR S00°09'40"W.

LEGEND

- ◉ DENOTES JUDICIAL MONUMENT FOUND
- ● DENOTES IRON MONUMENT FOUND
- ○ DENOTES SET ¾"X18" IRON PIPE W/PLASTIC CAP STAMPED "45353"
- × DENOTES CALCULATED POSITION

EagleEye Data Services
32214 Southwood Road
Grand Rapids, MN 55744
(218)244-7030

I HEREBY CERTIFY THAT THIS SURVEY, PLAN OR REPORT WAS PREPARED BY ME OR UNDER MY DIRECT SUPERVISION AND THAT I AM A DULY LICENSED LAND SURVEYOR UNDER THE LAWS OF THE STATE OF MINNESOTA.

SIGNATURE: _____
COREY J. HENDERSHOTT

DATE 03-03-2015 ***LIC.NO.*** 45353