CERTIFICATE OF SURVEY

PART OF GOVERNMENT LOT 5,
SECTION 23, TOWNSHIP 140 NORTH, RANGE 29 WEST,
CASS COUNTY, MINNESOTA

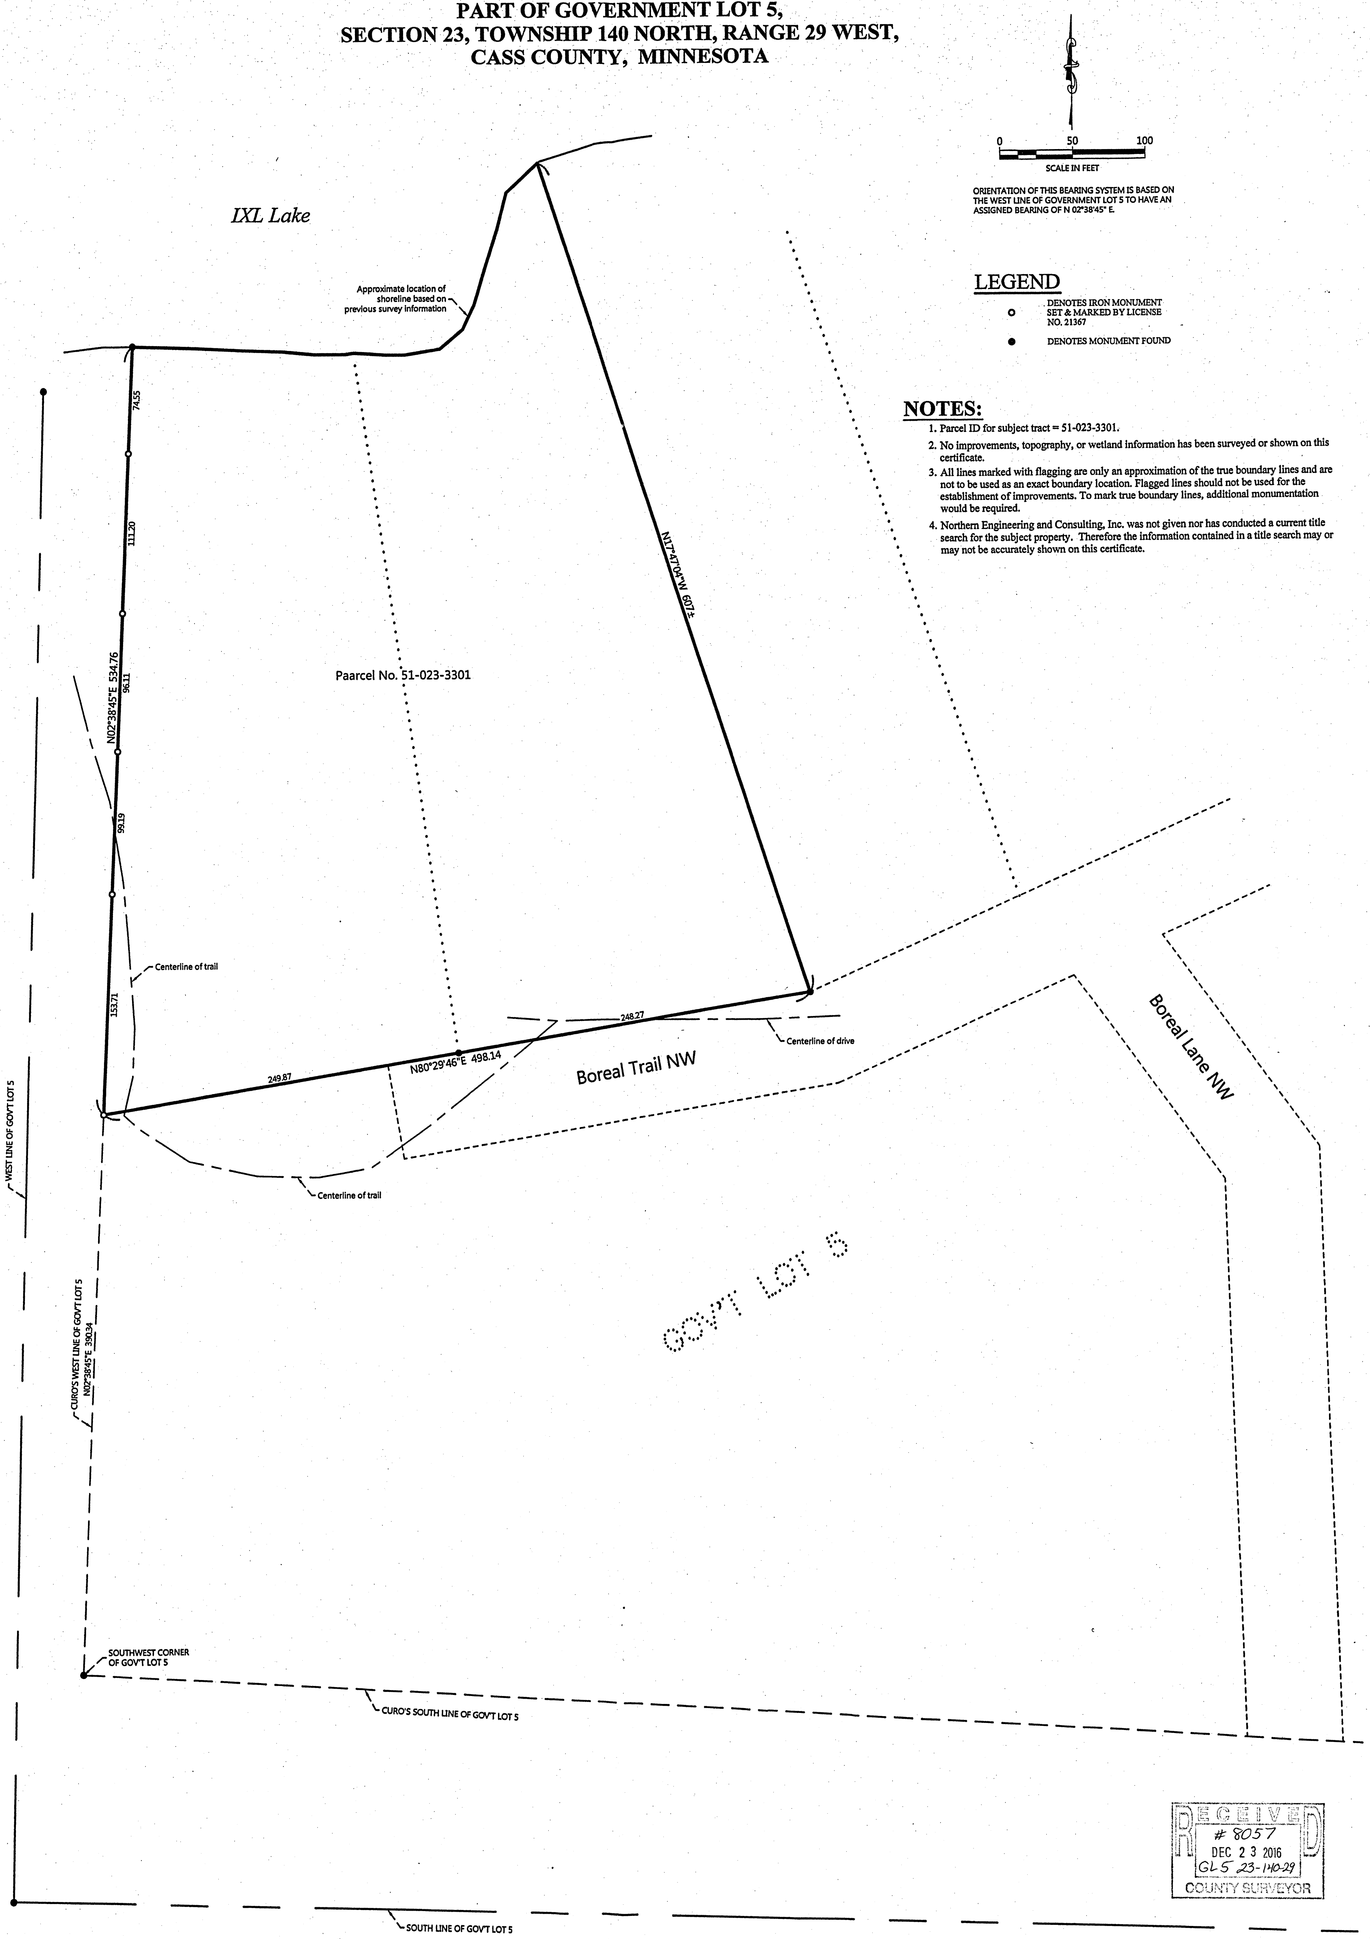

RECEIVED
8057
DEC 23 2016
GLS 23-140-29
COUNTY SURVEYOR

SHEET NO. 1 OF 1
JOB NO. 16-201
DATE 11-22-2016

CERTIFICATE OF SURVEY
Don Heiden
3258 Boreal Trail NW
Hackensack, MN 56452

NORTHERN ENGINEERING & CONSULTING, INC.
P.O. Box 292, Walker, MN, 56484
Phone: 218-547-1296, Fax 218-547-2272
web: www.neclusa.com

I HEREBY CERTIFY THAT THIS SURVEY, PLAN OR REPORT WAS PREPARED BY ME OR UNDER MY DIRECT SUPERVISION AND THAT I AM A DULY LICENSED LAND SURVEYOR UNDER THE LAWS OF THE STATE OF MINNESOTA.

11/22/16
TERRY L. FREEMAN — LIC. NO. 21367

REVISIONS:			
NO.	DATE	DESCRIPTION	BY