Certificate of Survey for:

CASS COUNTY LAND DEPARTMENT

Lots 1–5, Block 2, Village of Bena

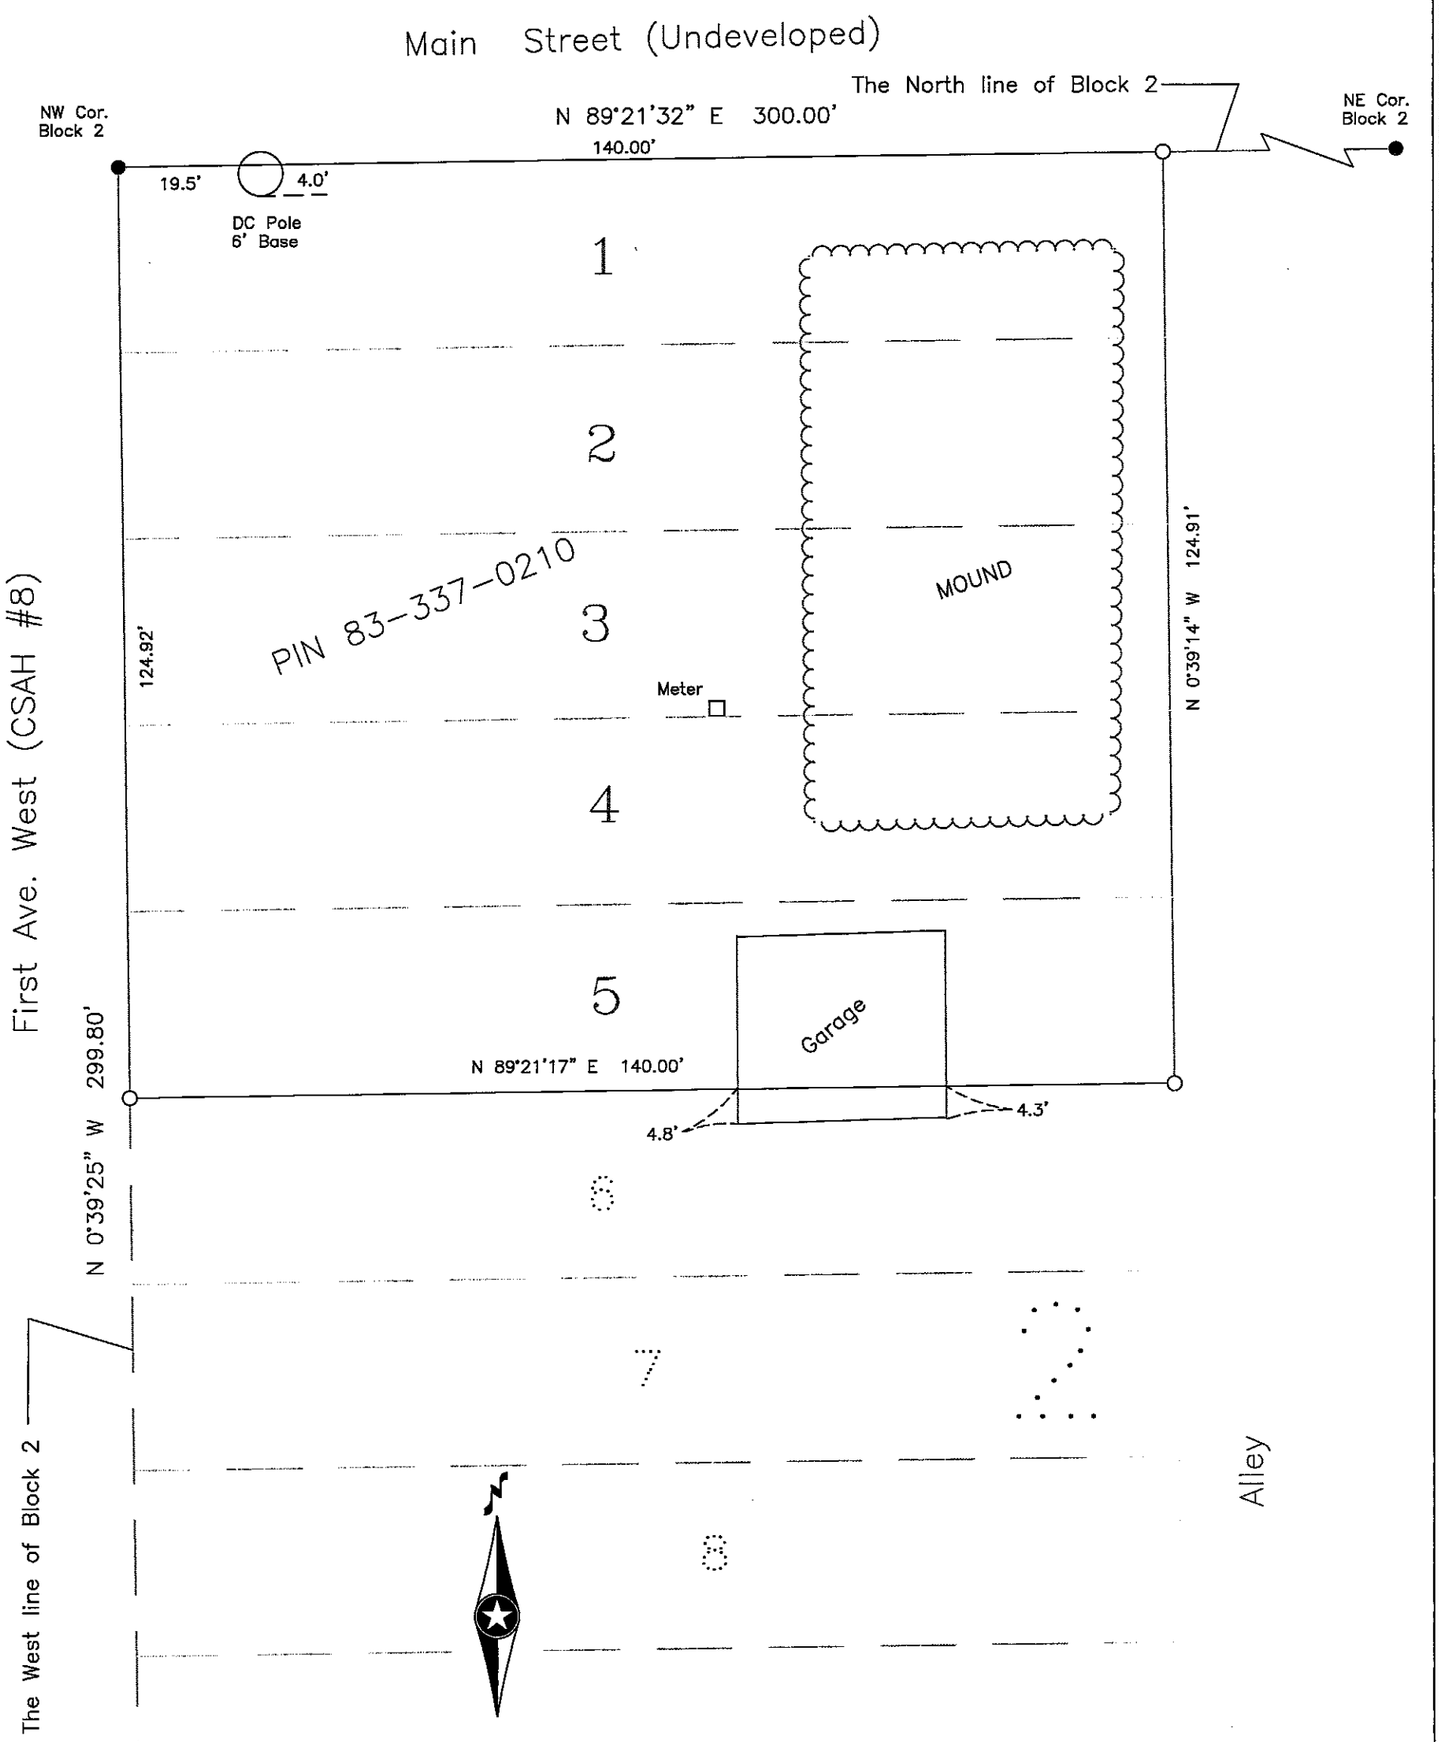

The West line of Block 2 is assigned a bearing of N 0°39'25" W based on Cass County North Zone coordinates.

20 0 20

Scale: 1 inch = 20 feet

● denotes iron monument found

O denotes 1.25" iron pipe marked RLS 21367

SW Cor. Block 2

CASS COUNTY SURVEYOR
8045 County Road 12 NW
Walker, MN 56484
(218)547-1211 (117)

I HEREBY CERTIFY THAT THIS SURVEY, PLAN OR REPORT WAS PREPARED BY ME OR UNDER MY DIRECT SUPERVISION AND THAT I AM A DULY LICENSED LAND SURVEYOR UNDER THE LAWS OF THE STATE OF MINNESOTA.

Terry L. Freeman, MN LIC. NO. 21367 — DATE 4/27/16

#2016.011