Certificate of Survey for:

CASS COUNTY HIGHWAY DEPARTMENT

Part of Gov't Lot 4 and the SW 1/4 of the NW 1/4, Section 1, T. 141 N., R. 26 W.

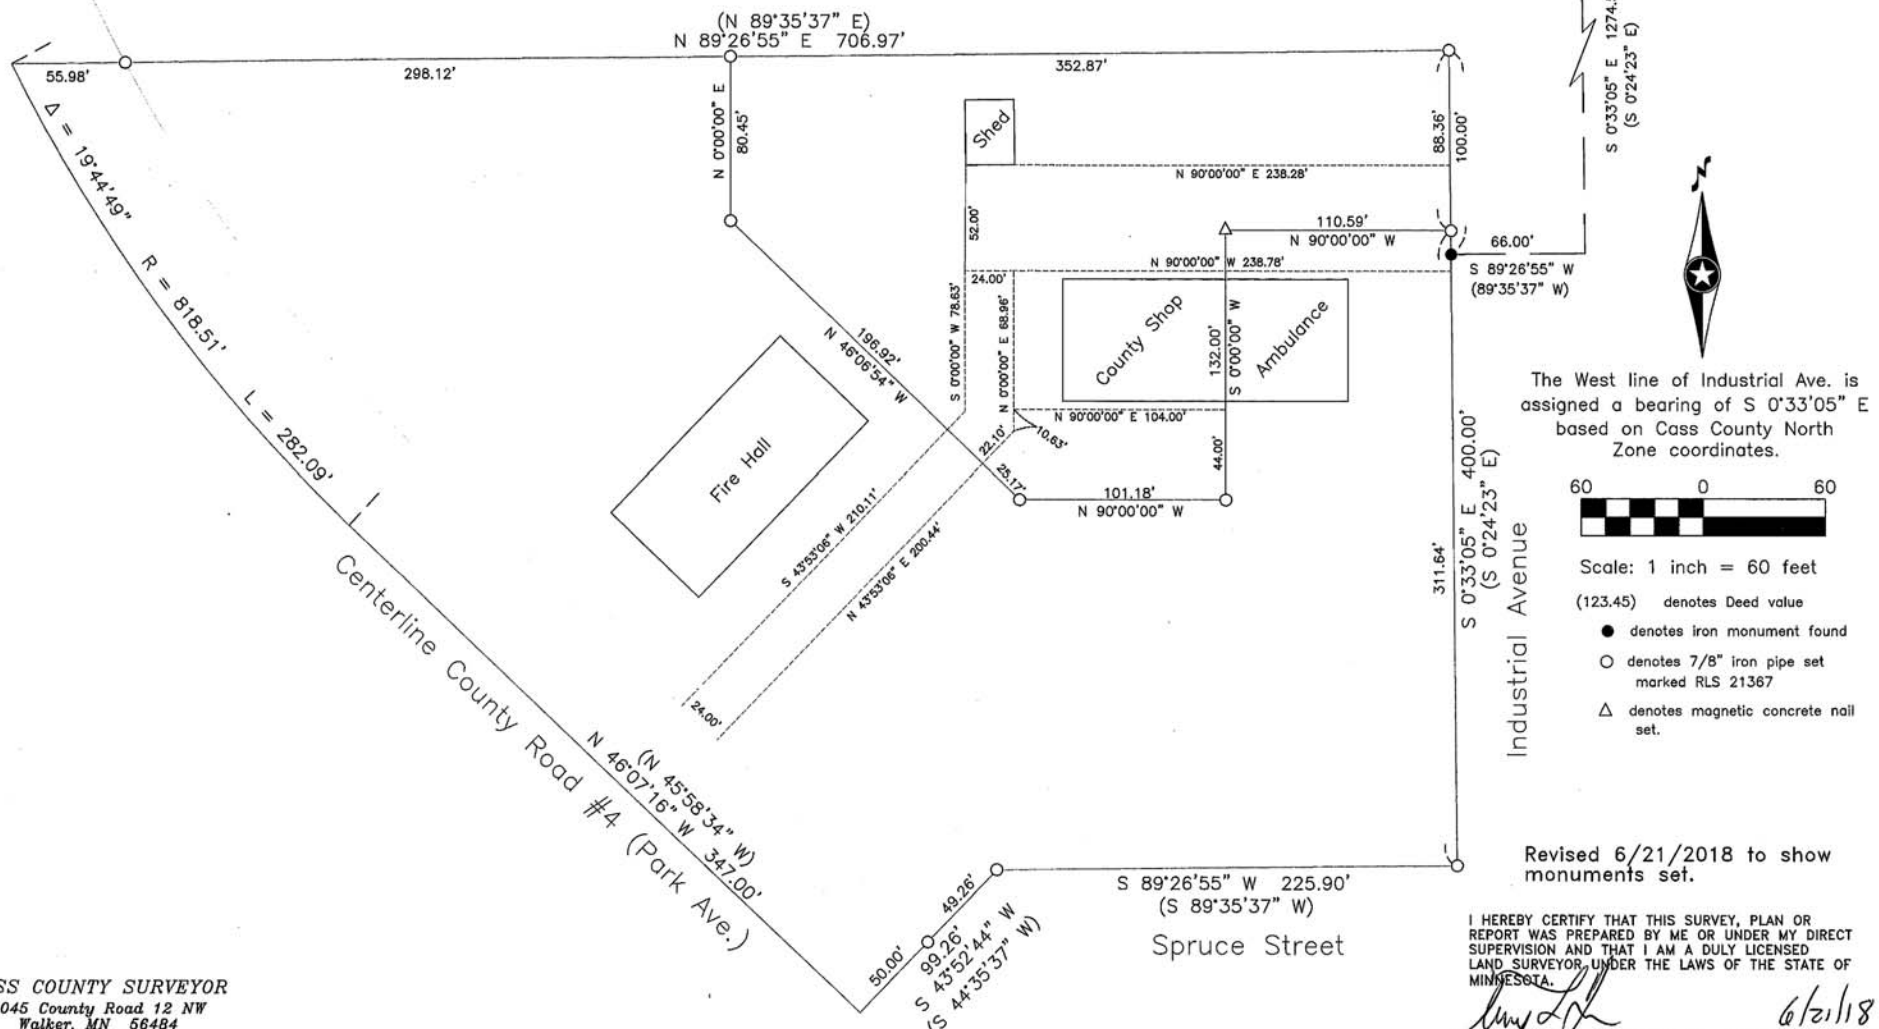

The West line of Industrial Ave. is assigned a bearing of S 0°33'05" E based on Cass County North Zone coordinates.

60 0 60

Scale: 1 inch = 60 feet

(123.45) denotes Deed value

● denotes iron monument found

○ denotes 7/8" iron pipe set marked RLS 21367

△ denotes magnetic concrete nail set.

Revised 6/21/2018 to show monuments set.

I HEREBY CERTIFY THAT THIS SURVEY, PLAN OR REPORT WAS PREPARED BY ME OR UNDER MY DIRECT SUPERVISION AND THAT I AM A DULY LICENSED LAND SURVEYOR UNDER THE LAWS OF THE STATE OF MINNESOTA.

Terry L. Freeman, MN LIC. NO. 21367 — 6/21/18 DATE

CASS COUNTY SURVEYOR
8045 County Road 12 NW
Walker, MN 56484
(218)547-7129

7/11/2018, 8364

#2016.026