CERTIFICATE OF SURVEY

**THE SOUTHWEST QUARTER OF THE SOUTHWEST QUARTER AND PART OF GOVERNMENT LOT 4,
SECTION 8, TOWNSHIP 140 NORTH, RANGE 26 WEST,
CASS COUNTY, MINNESOTA**

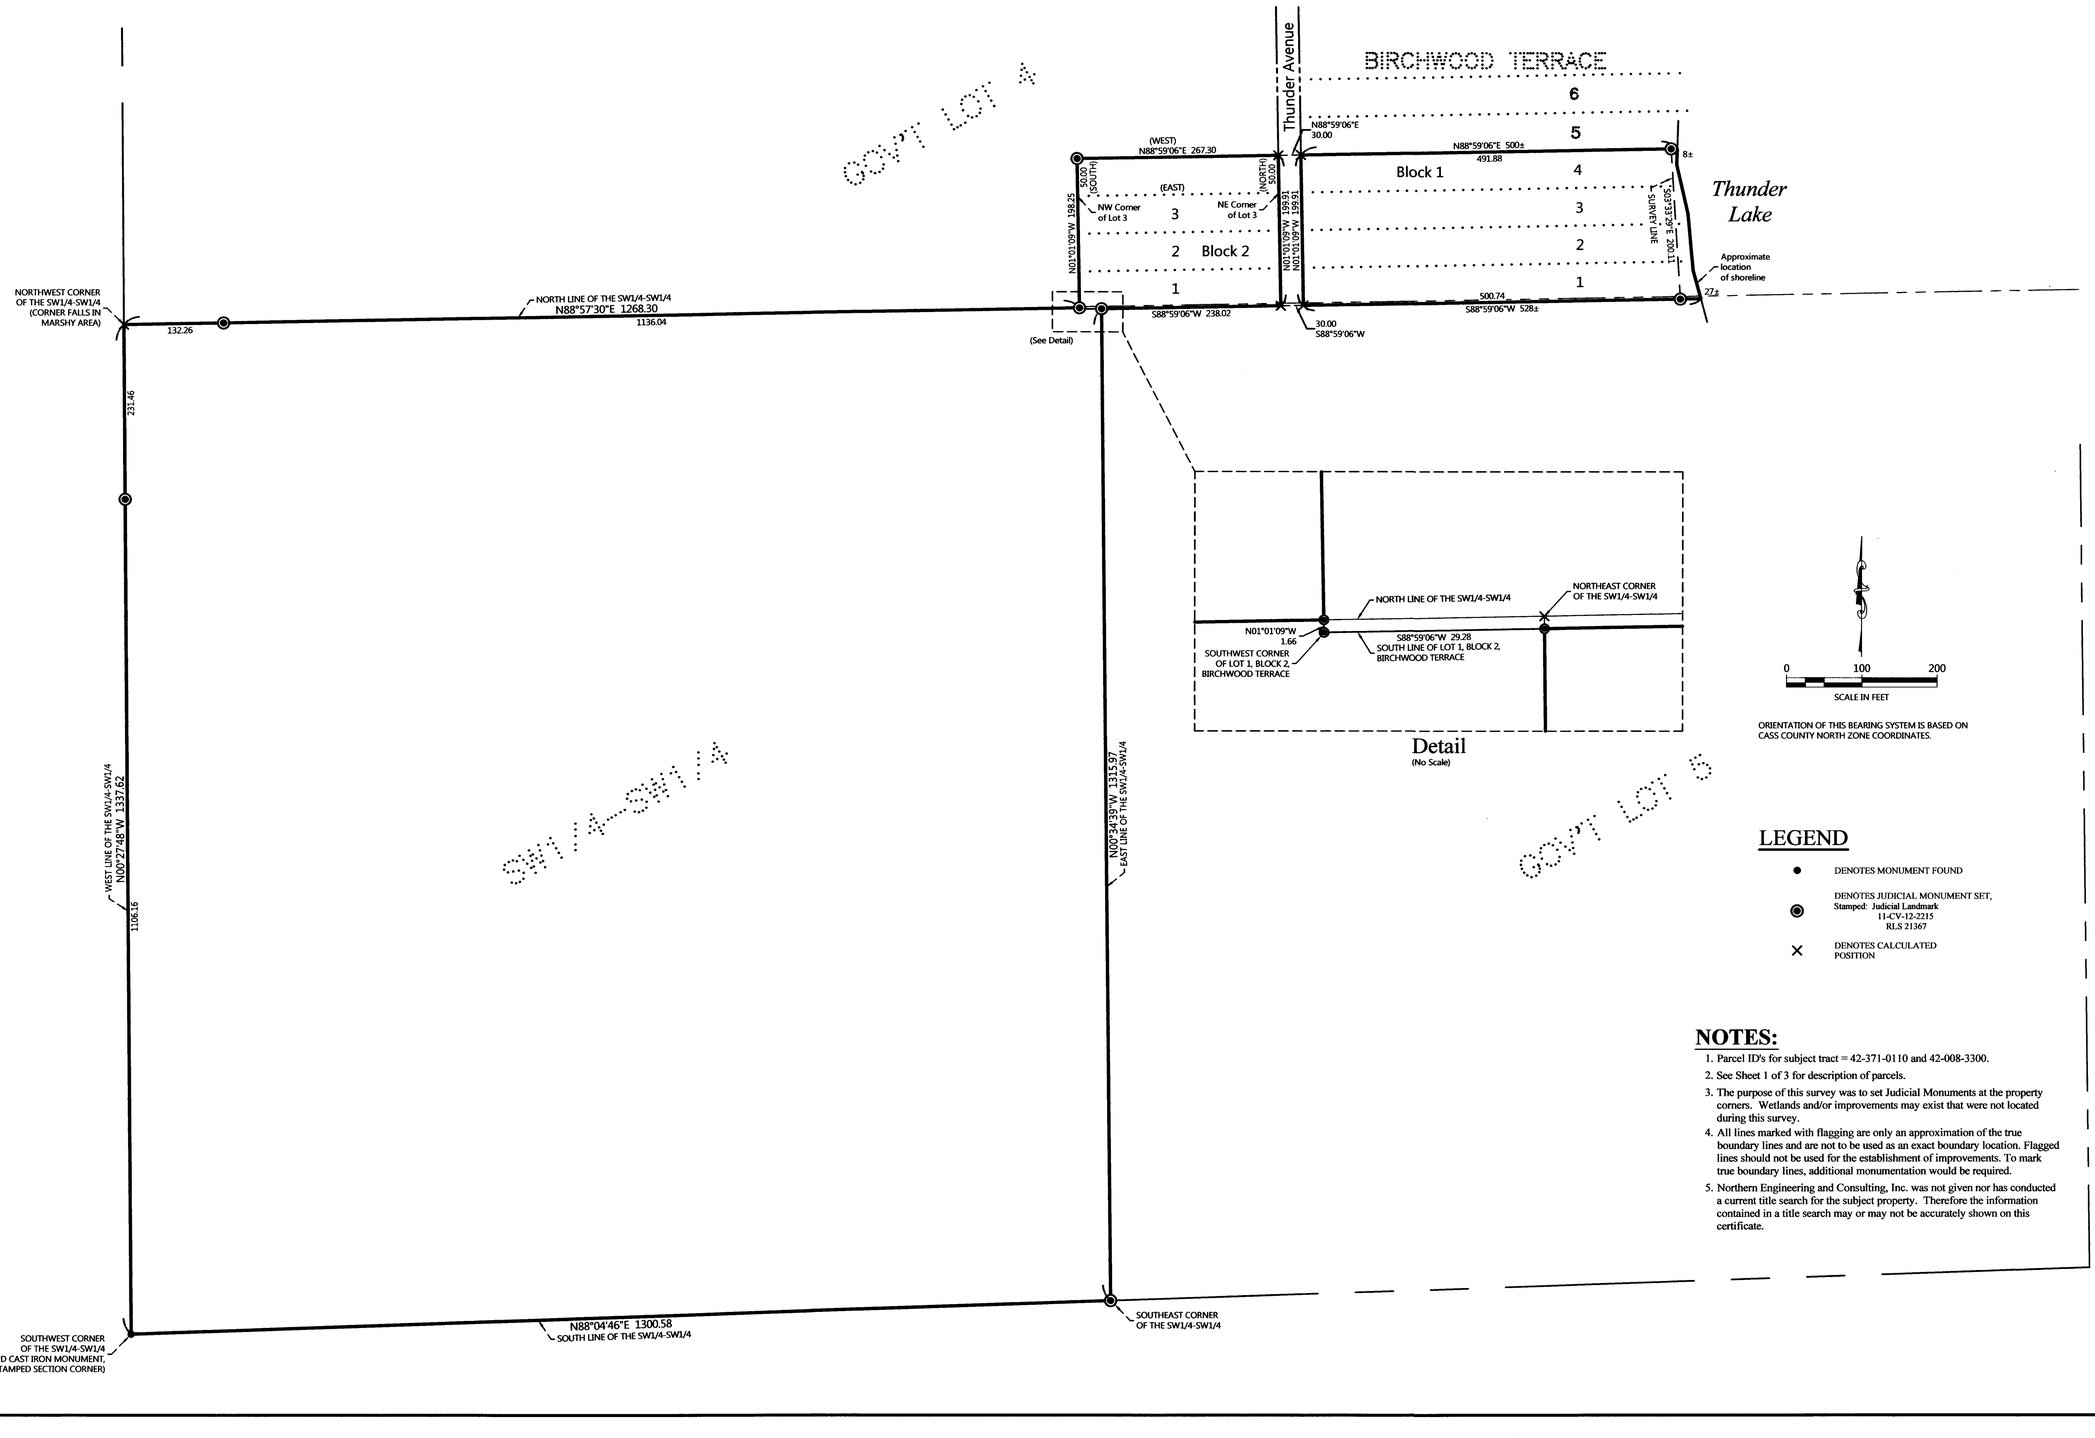

Detail
(No Scale)

ORIENTATION OF THIS BEARING SYSTEM IS BASED ON CASS COUNTY NORTH ZONE COORDINATES.

LEGEND

- ● DENOTES MONUMENT FOUND
- ◉ DENOTES JUDICIAL MONUMENT SET, Stamped: Judicial Landmark 11-CV-12-2215 RLS 21367
- × DENOTES CALCULATED POSITION

NOTES:

1. Parcel ID's for subject tract = 42-371-0110 and 42-008-3300.
2. See Sheet 1 of 3 for description of parcels.
3. The purpose of this survey was to set Judicial Monuments at the property corners. Wetlands and/or improvements may exist that were not located during this survey.
4. All lines marked with flagging are only an approximation of the true boundary lines and are not to be used as an exact boundary location. Flagged lines should not be used for the establishment of improvements. To mark true boundary lines, additional monumentation would be required.
5. Northern Engineering and Consulting, Inc. was not given nor has conducted a current title search for the subject property. Therefore the information contained in a title search may or may not be accurately shown on this certificate.

REVISIONS:			
NO.	DATE	DESCRIPTION	BY

I HEREBY CERTIFY THAT THIS SURVEY, PLAN OR REPORT WAS PREPARED BY ME OR UNDER MY DIRECT SUPERVISION AND THAT I AM A DULY LICENSED LAND SURVEYOR UNDER THE LAWS OF THE STATE OF MINNESOTA.

10/19/2017

TERRY L. FREEMAN LIC. NO. 21367

NORTHERN ENGINEERING & CONSULTING, INC.
P.O. Box 292 Walker, MN 56484
Phone: 218-547-1296 Fax: 218-547-2272
web: www.neciusa.com

CERTIFICATE OF SURVEY
FRANK HENKE
PO BOX 3339
TULSA, OK 74101

JOB NO. 17-137
DATE: 10-19-2017

SHEET NO.
3 OF 3