CERTIFICATE OF SURVEY

**LOTS 45-49, BLOCK 1, AND LOTS 1-3, BLOCK 2, GLEN'S POINT,
SECTION 9, TOWNSHIP 140 NORTH, RANGE 29 WEST,
CASS COUNTY, MINNESOTA**

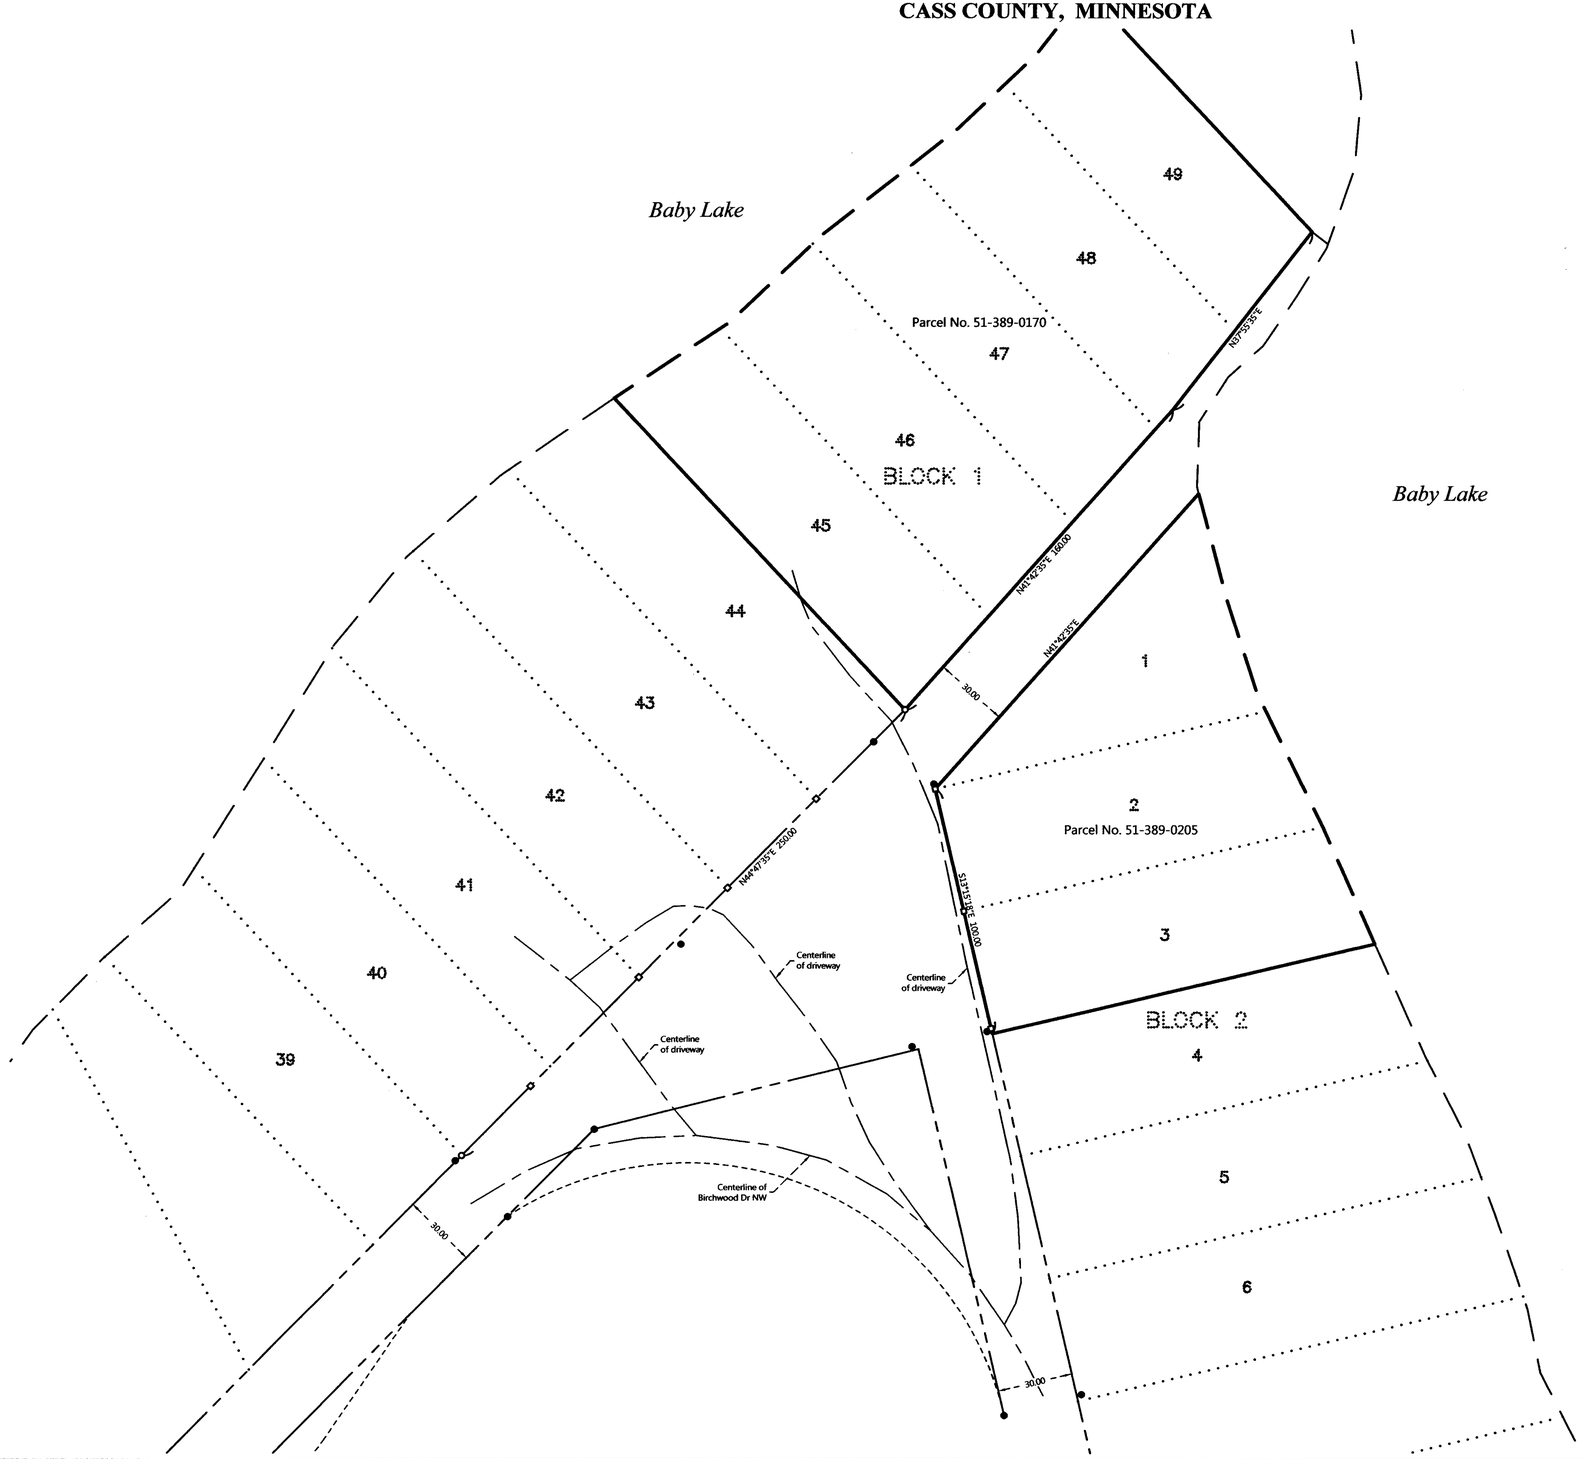

0 30 60

SCALE IN FEET

ORIENTATION OF THIS BEARING SYSTEM IS BASED ON THE MINNESOTA COUNTY COORDINATE SYSTEM, (CASS COUNTY NORTH ZONE).

LEGEND

- ● DENOTES MONUMENT FOUND
- ○ DENOTES IRON MONUMENT SET & MARKED BY LICENSE NO. 21367
- ▫ DENOTES SET LATH

NOTES:

1. Parcel ID for subject tract = 51-389-0170 and 51-389-0205.
2. Wetlands and improvements, other than those shown on this certificate, may exist that were not located during this survey.
3. All lines marked with flagging are only an approximation of the true boundary lines and are not to be used as an exact boundary location. Flagged lines should not be used for the establishment of improvements. To mark true boundary lines, additional monumentation would be required.
4. Northern Engineering and Consulting, Inc. was not given nor has conducted a current title search for the subject property. Therefore the information contained in a title search may or may not be accurately shown on this certificate.

REVISIONS:			
NO.	DATE	DESCRIPTION	BY

I HEREBY CERTIFY THAT THIS SURVEY, PLAN OR REPORT WAS PREPARED BY ME OR UNDER MY DIRECT SUPERVISION AND THAT I AM A DULY LICENSED LAND SURVEYOR UNDER THE LAWS OF THE STATE OF MINNESOTA.

8/9/18

TERRY L. FREEMAN — LIC. NO. 21367

NORTHERN ENGINEERING & CONSULTING, INC.
P.O. Box 252, Walker, MN 56484
Phone: 218-547-1928, Fax: 218-547-2272
web: www.necusa.com

CERTIFICATE OF SURVEY
Dave Elenkiwich
5230 Interlachen Blvd
Edina, MN 55436

JOB NO. 18-151
DATE: 08-09-2018

SHEET NO.
1 OF 1

8/10/2018, 8653