Certificate of Survey for:

CASS COUNTY LAND DEPARTMENT

Part of the SE 1/4 of Sec. 8

Twp. 145 N., Rge. 31 W.

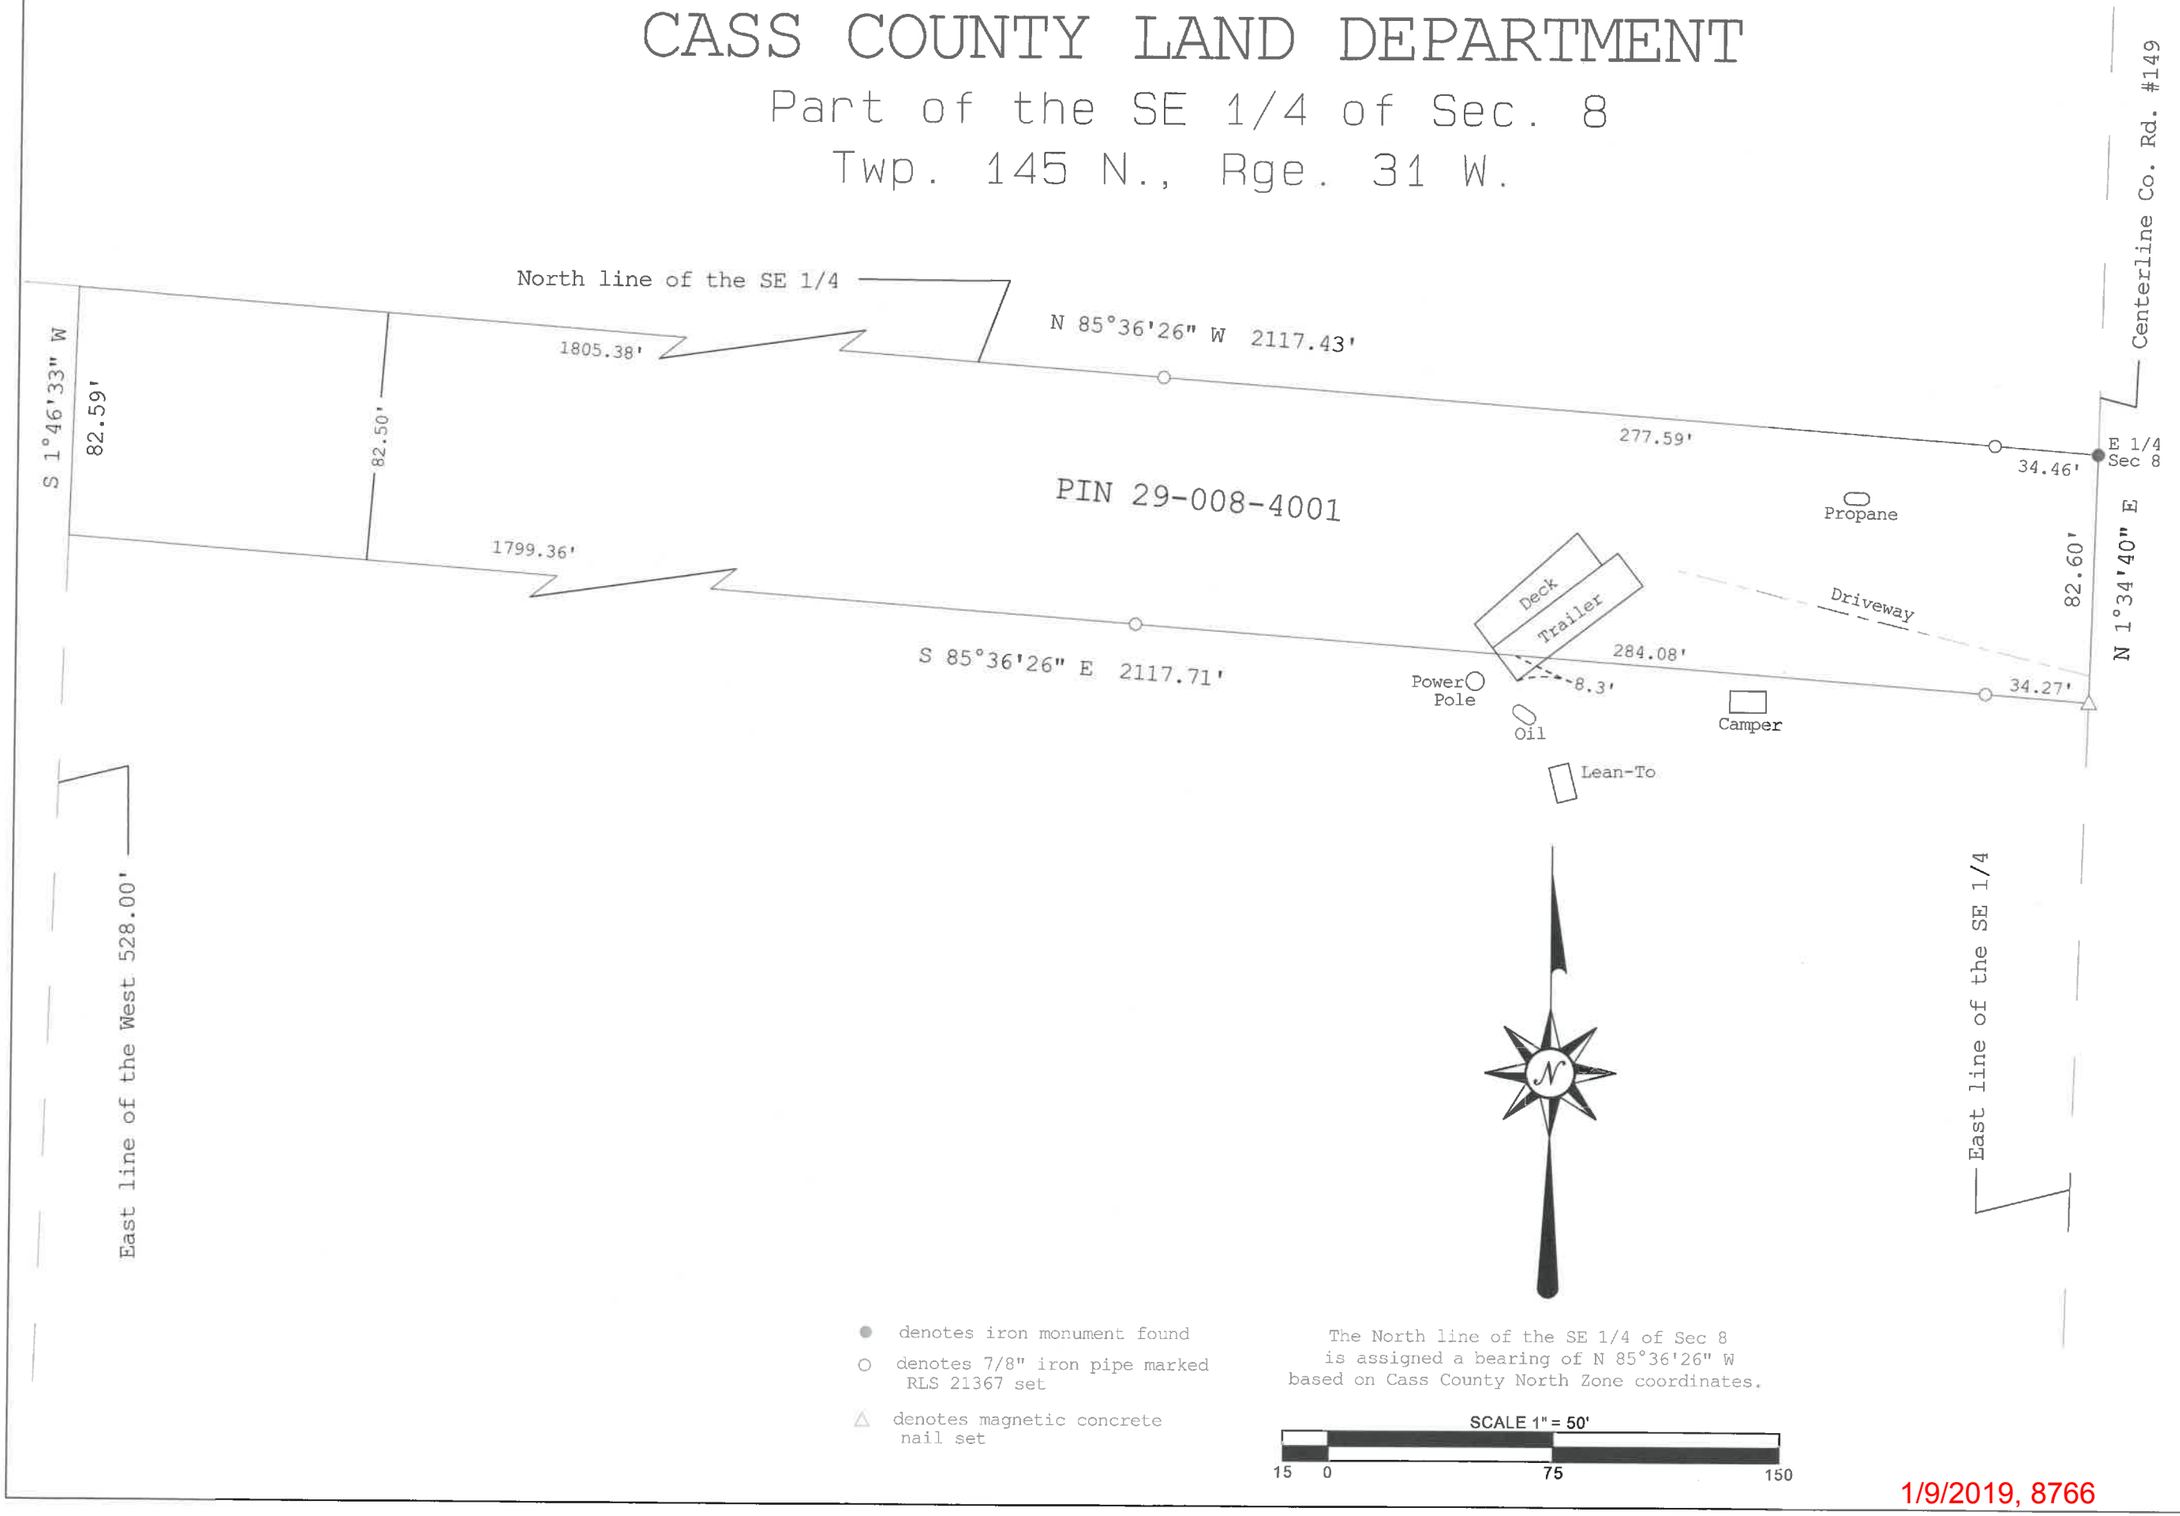

● denotes iron monument found

○ denotes 7/8" iron pipe marked RLS 21367 set

△ denotes magnetic concrete nail set

The North line of the SE 1/4 of Sec 8 is assigned a bearing of N 85°36'26" W based on Cass County North Zone coordinates.

SCALE 1" = 50'

15 0 75 150

1/9/2019, 8766

CASS COUNTY SURVEYOR

8045 County Road 12 NW

Walker, MN 56484

(218) 547-7129

I HEREBY CERTIFY THAT THIS SURVEY, PLAN OR REPORT WAS PREPARED BY ME OR UNDER MY DIRECT SUPERVISION AND THAT I AM A DULY LICENSED LAND SURVEYOR UNDER THE LAWS OF THE STATE OF MINNESOTA.

Terry L. Freeman, MN LIC. NO. 21367 DATE 1/9/19

REVISIONS

Date	Description

JOB NO. 2018.028

DATE 1-9-2019

SHEET NO.

1 OF 1