CERTIFICATE OF SURVEY

SECTIONS 3 & 4, TOWNSHIP 136 NORTH, RANGE 32 WEST
CASS COUNTY, MINNESOTA

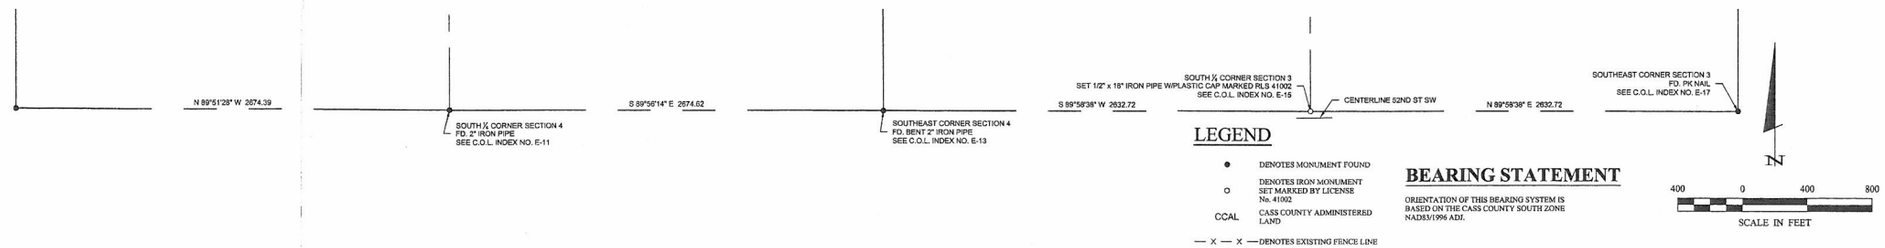

LEGEND

- ● DENOTES MONUMENT FOUND
- ○ DENOTES IRON MONUMENT SET MARKED BY LICENSE No. 41002
- CCAL CASS COUNTY ADMINISTERED LAND
- — X — X — DENOTES EXISTING FENCE LINE

BEARING STATEMENT

ORIENTATION OF THIS BEARING SYSTEM IS BASED ON THE CASS COUNTY SOUTH ZONE NAD83/1996 ADJ.

30206 Rammanen Road
Suite 1
P. O. Box 874
Pequot Lakes, MN 56472
218-568-4940
www.stonemarksurvey.com

CERTIFICATE OF SURVEY
SECTIONS 3 & 4, T136N-R32W
CASS COUNTY LAND DEPARTMENT
218 Washington Ave. E
P.O. Box 25
Backus, MN 56435

SHEET 1 OF 1

#8821 MJL 09-12-2018

EXHIBIT A

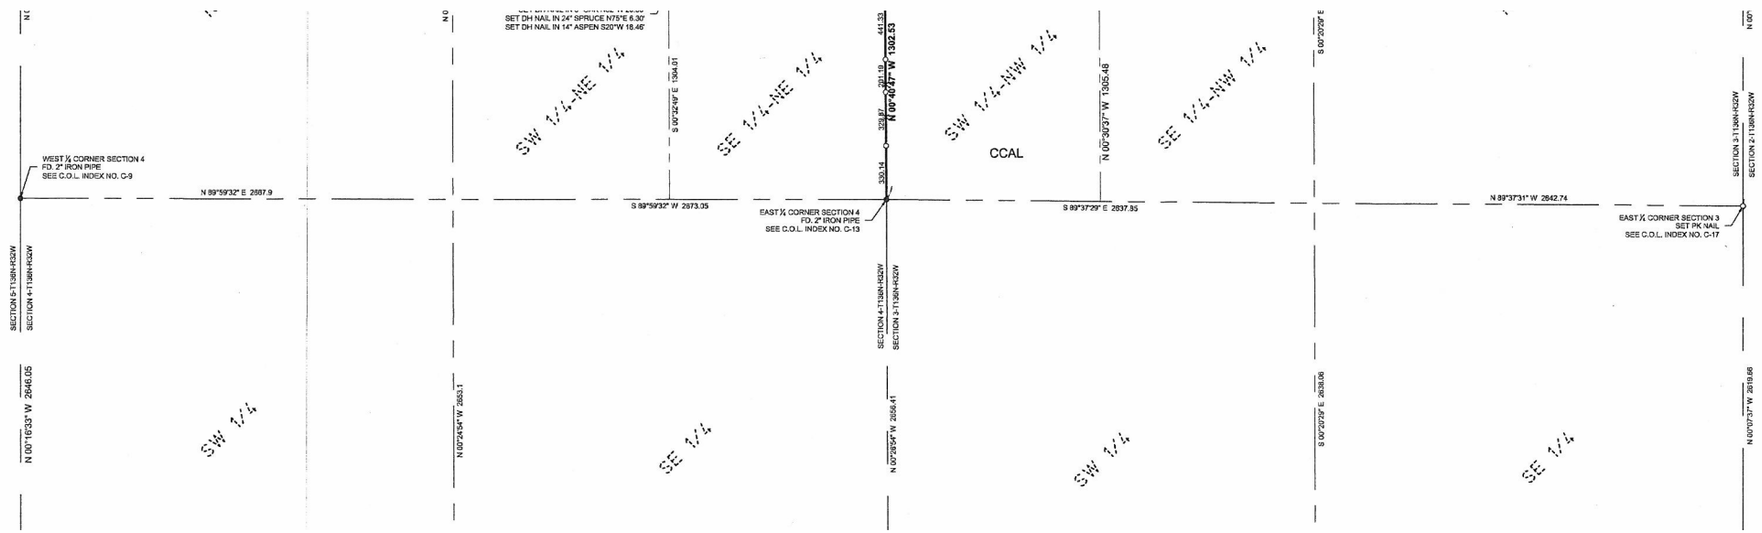

REVISIONS	
DATE	DESCRIPTION

PROJECT MANAGER: PAT	PROJECT No.: 18060	DATE: 8-31-2018	
CHECKED BY: PAT	FILE NAME: C18060.dwg	SCALE: HORIZ 1"=400'	VERT. NONE
DRAWN BY: GTB	FIELD BOOK: BOOK NA	PG. NA	

Roger Forcella — F:\Drawings\2018\18060 Cass County #8821\C18060.dwg