# CERTIFICATE OF LOCATION OF GOVERNMENT CORNER
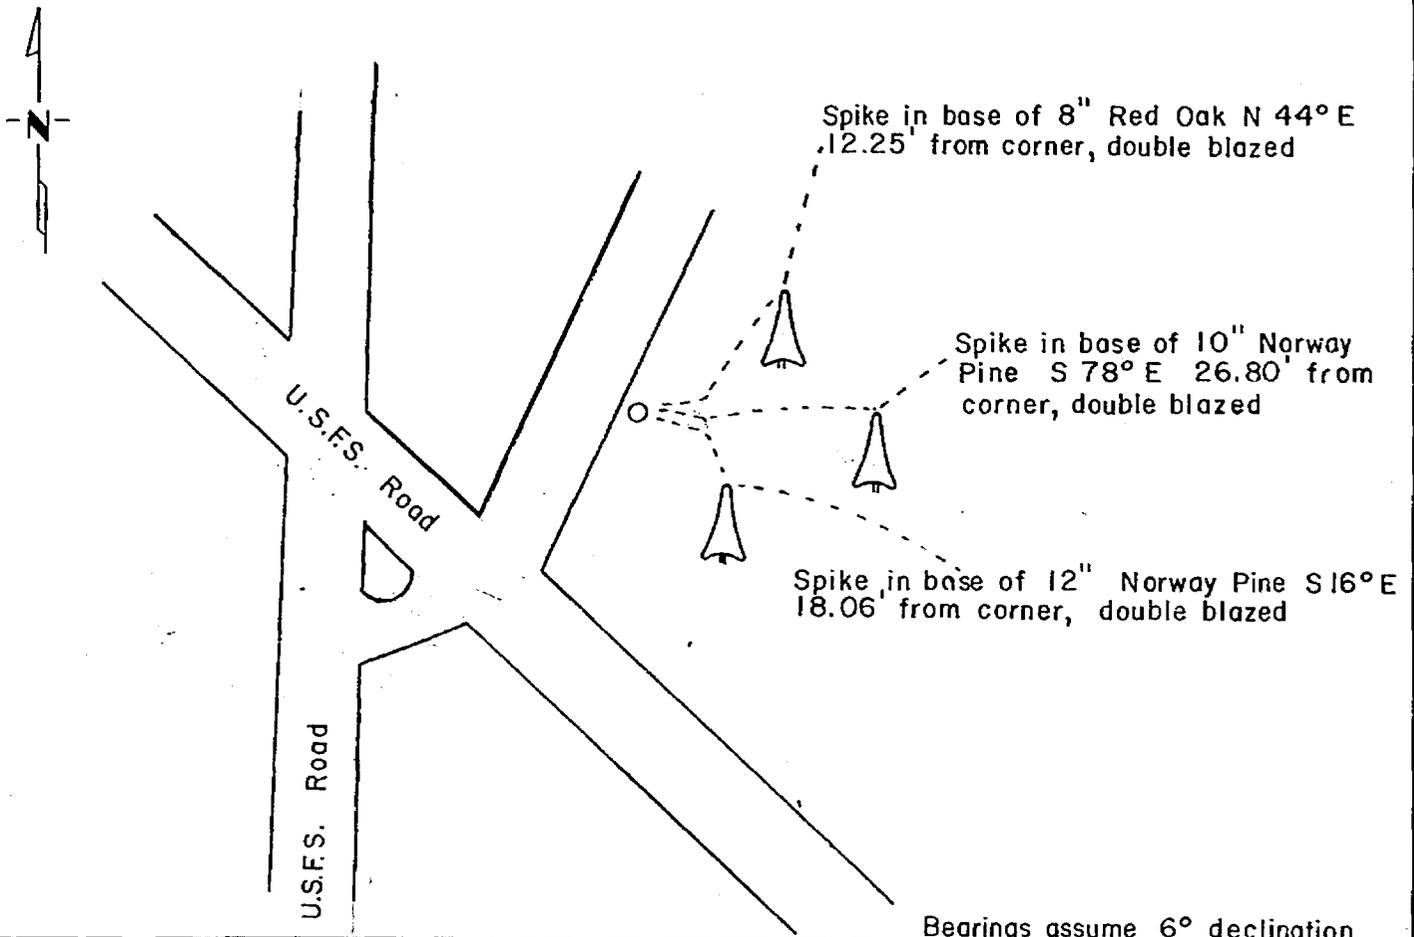
__Northwest__ Corner of Section __24__, Township __145__, Range __29__, __5th__ P.M.

STATE OF MINNESOTA, County of __Cass__

At the corner location shown on the sketch:

☐ On _____ found a __see statement of evidence__
  DATE

    ☐ left monument as found, ☐ lowered monument, ☐ removed monument (explain)

☒ On __5/6/81__ placed a __20" cast iron monument 2" above the surface__
  DATE

## SKETCH OF REFERENCE TIES

-N-

U.S.F.S. Road

U.S.F.S. Road

Spike in base of 8" Red Oak N 44° E .12.25' from corner, double blazed

Spike in base of 10" Norway Pine S 78° E 26.80' from corner, double blazed

Spike in base of 12" Norway Pine S 16° E 18.06' from corner, double blazed

Bearings assume 6° declination

Statement of evidence relative to this corner location is on back of page.

26 0 586

I hereby certify that this document and the data contained herein was prepared by me or under my direct supervision.

_signature_ 7/17/81
SIGNATURE         DATE

Registration No. __13298__

☒ Land Surveyor, ☐ Professional Engineer

☐ County Surveyor, ☐ County Engineer

OFFICE OF THE COUNTY RECORDER

County of __Cass__

I hereby certify that this document was filed in the Co. Recorders office at __10:10__ A.M. on the __3__ day of __Dec.__ A.D., 19 __81__

County Recorder __Beulah Hendricks__

By __ms__ ,Deputy

DOCUMENT NO. __26 0 586__

MICROFILM

## Statement of Evidence:

1874 - P.F. Conger, U.S. Deputy Surveyor, subdivided the Township. He set a post to mark the corner and four bearing trees as accessories; a Yellow Pine 24 inch, North 80 degrees West, 200 links, a Yellow Pine 24 inch, South 32 degrees West, 80 links, a Black Pine 8 inch, North 26 degrees East, 19 links, and a Black Pine 6 inch, North 57 degrees East, 45 links.

1914 - J.A. Doney, forest ranger, found a Norway Pine bearing tree on the North side of road. Corner was 20 paces North.

1981 - David D. Claypool Land Surveying, subdivided section 24 for Bug School site. A large pine was found down and decayed, but quite evident, on the North side of old road. A large pine stump was bulldozed out and pushed to the North side of the road. The large pine was determined to be an original bearing tree. The corner was set North 32 degrees East 52.80 feet from the bearing tree. The corner fall 60 feet North of the road and fits very well with proportionate measurement in every direction.